



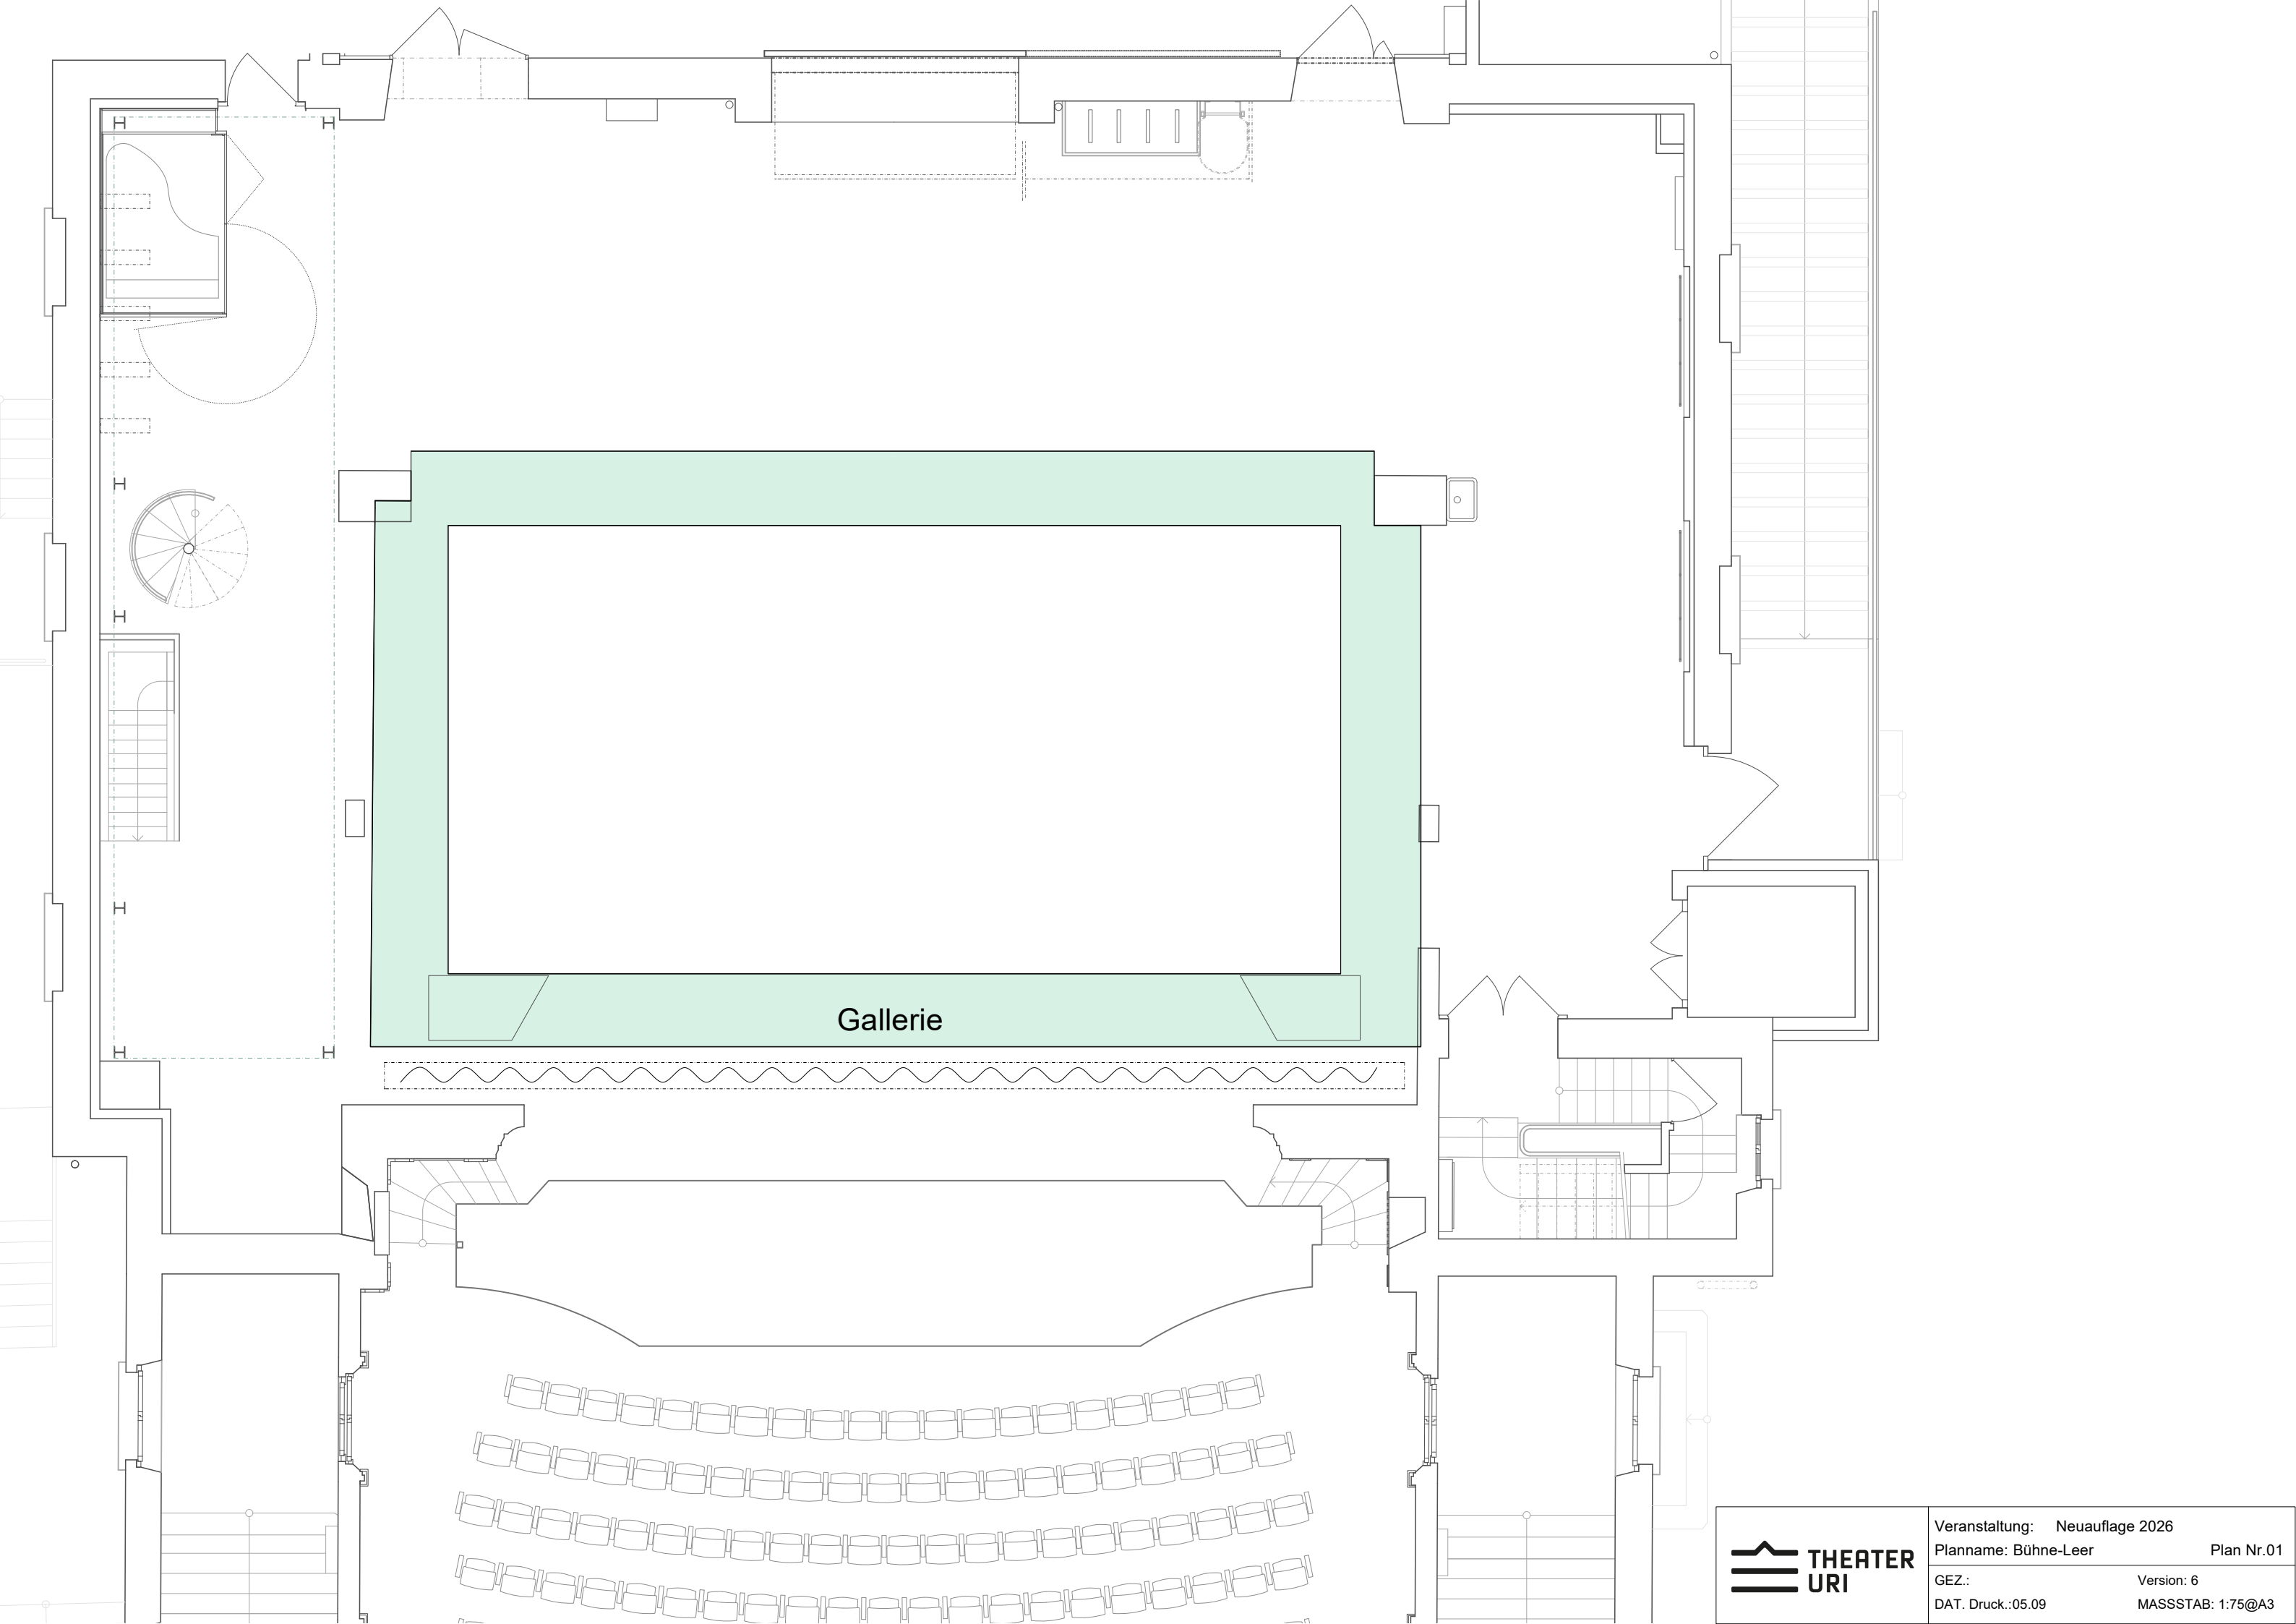


Galerie



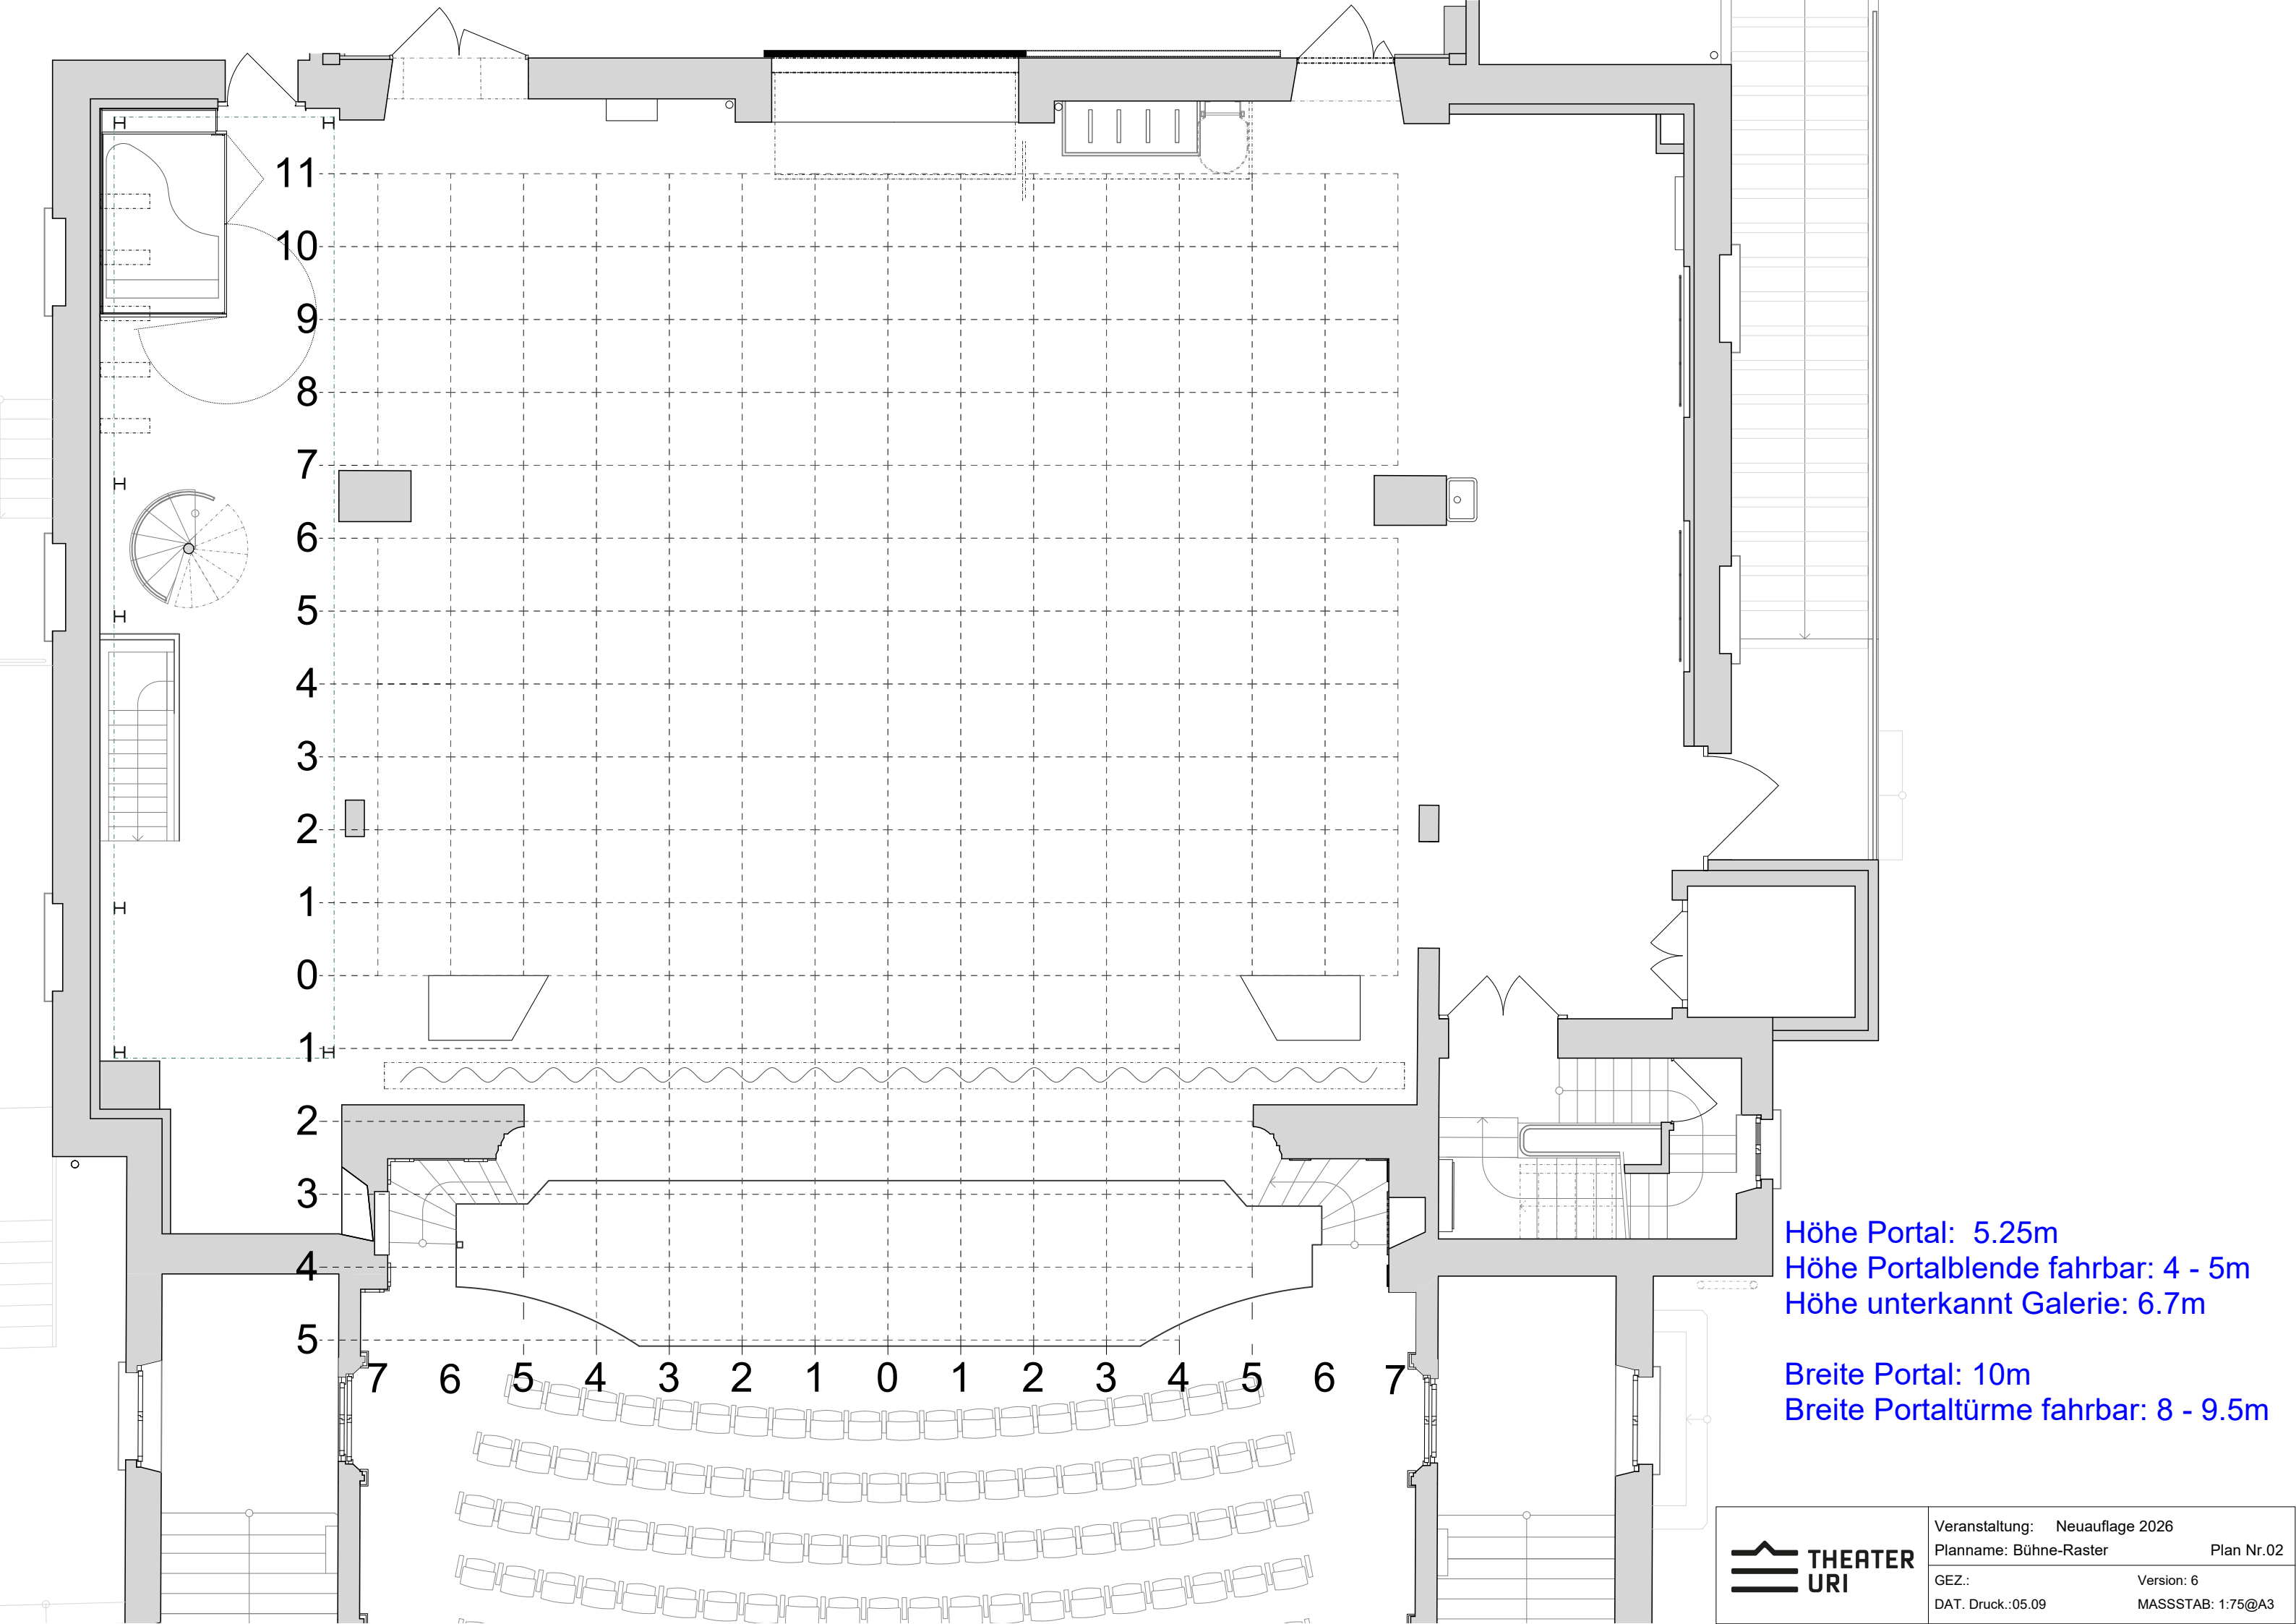

Höhe Portal: 5.25m
Höhe Portalblende fahrbar: 4 - 5m
Höhe unterkannt Galerie: 6.7m

Breite Portal: 10m
Breite Portaltürme fahrbar: 8 - 9.5m

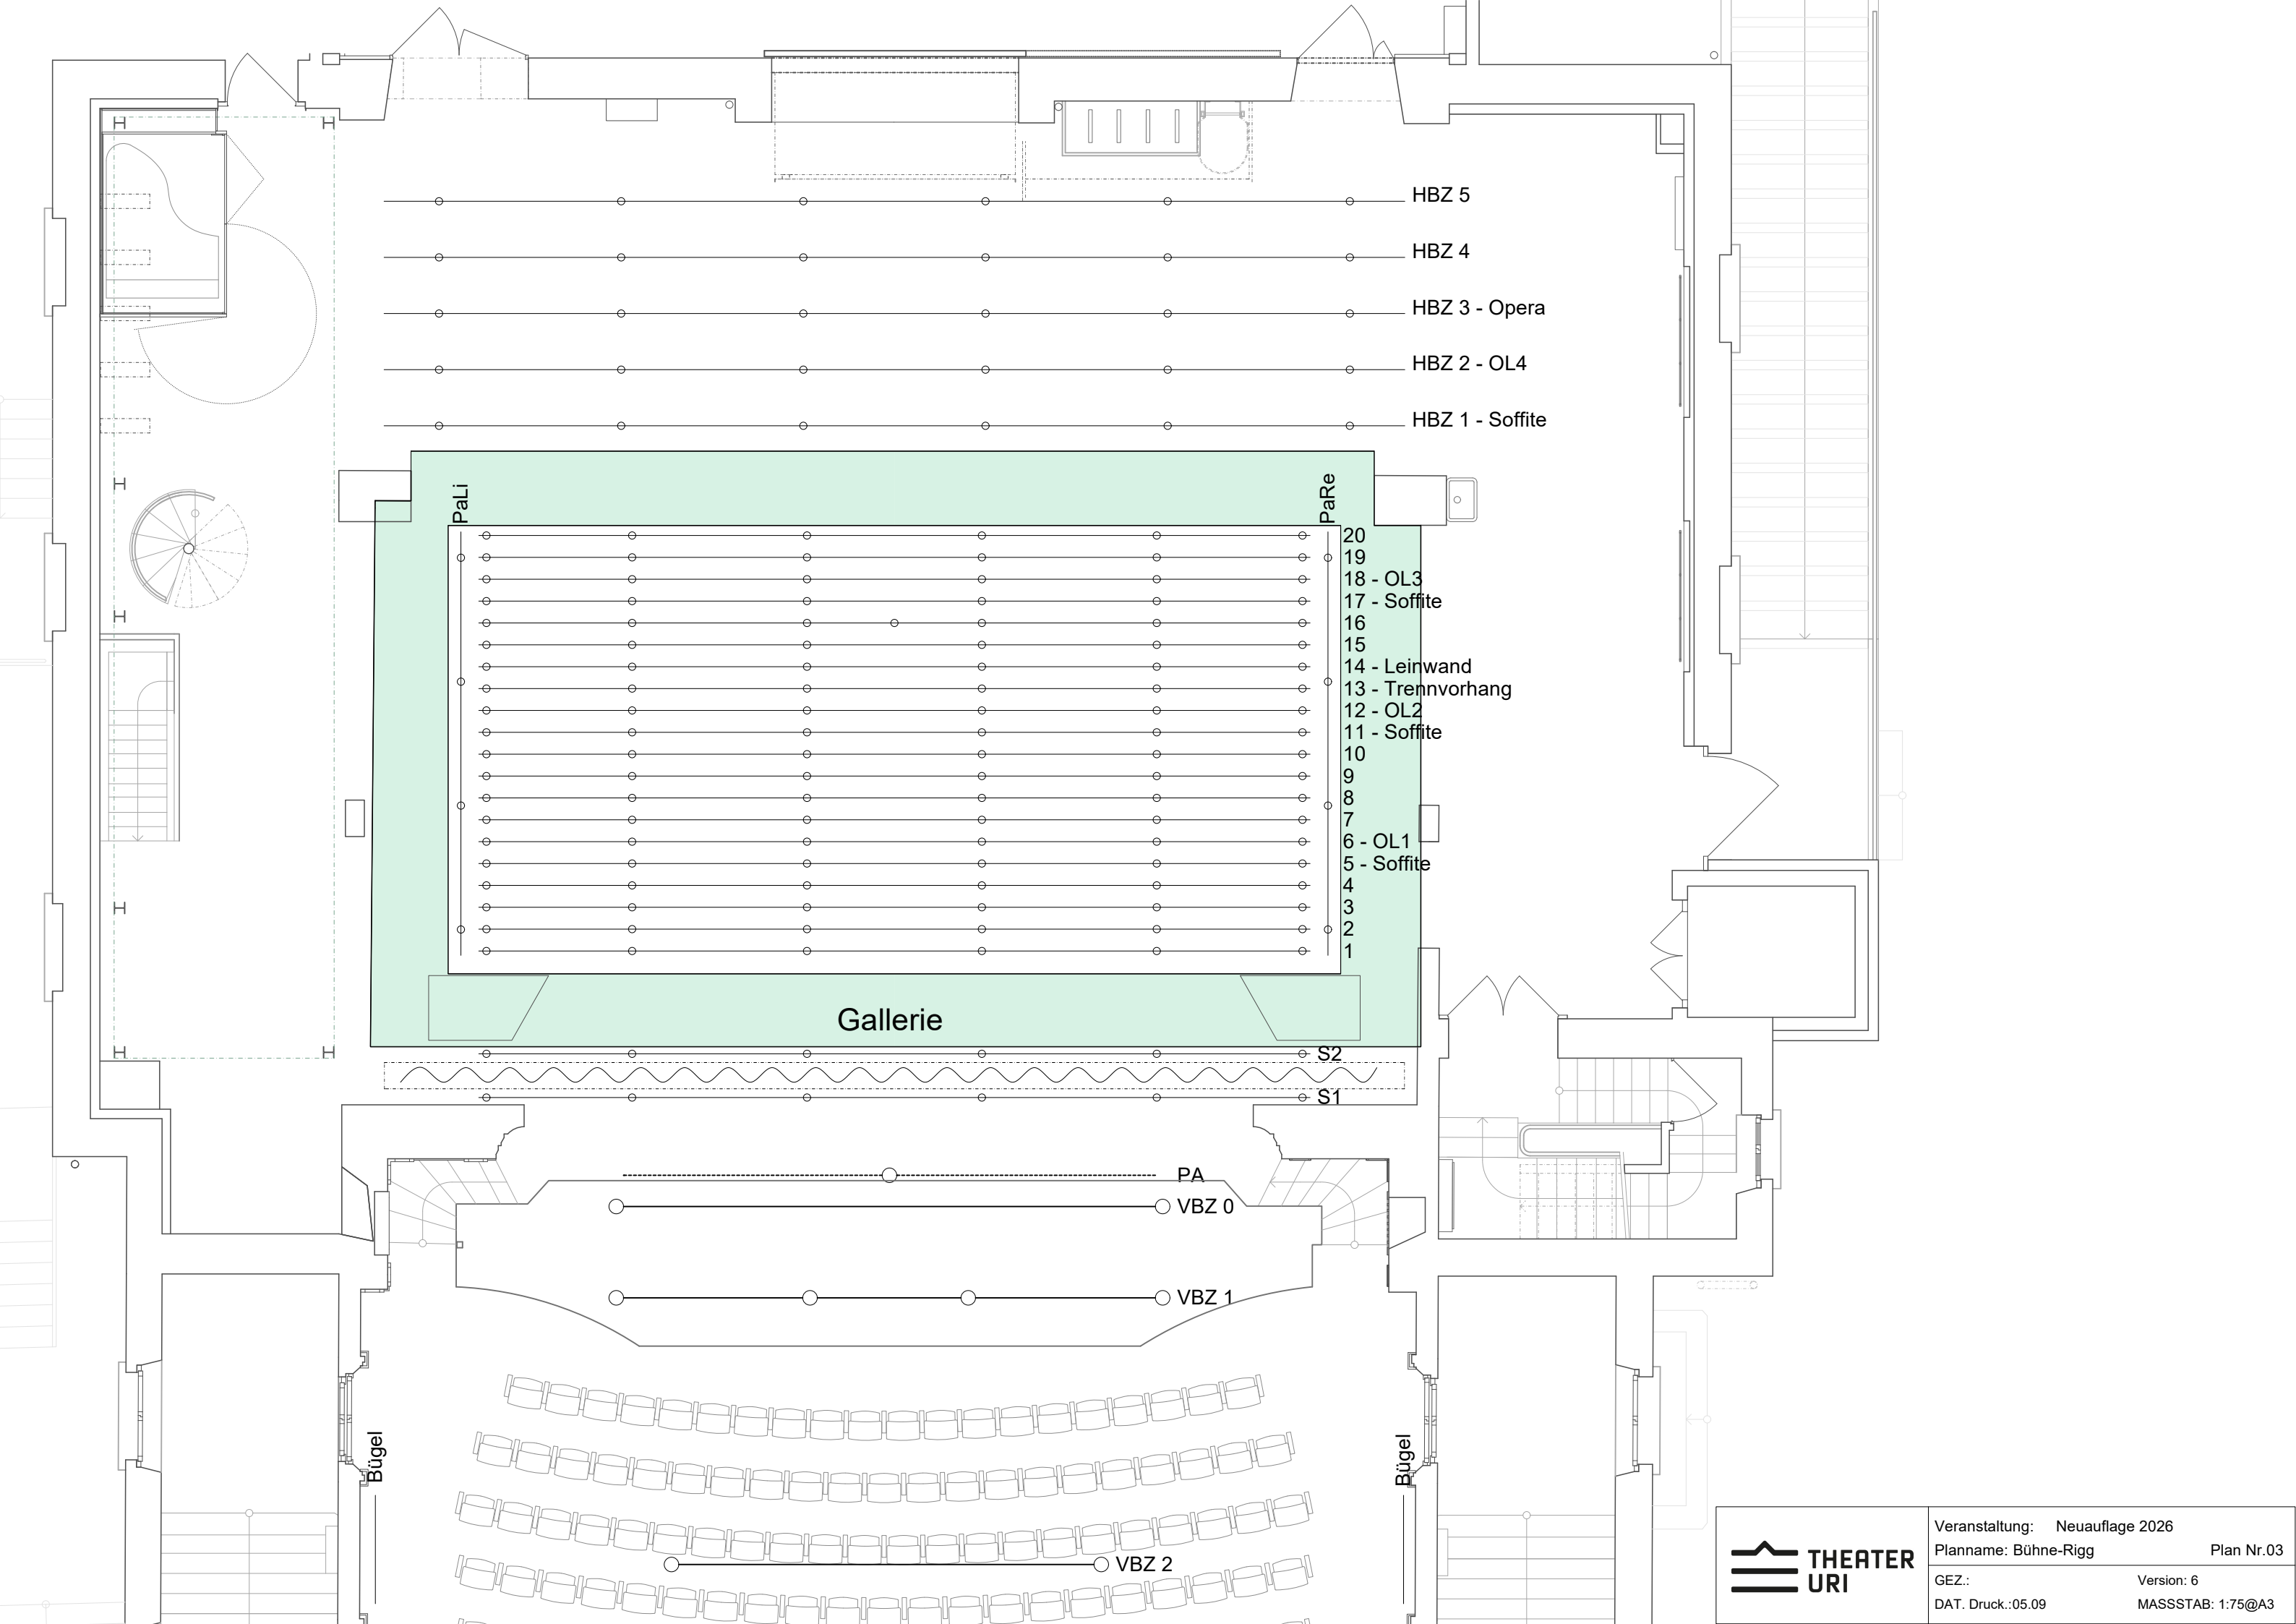

PaLi

PaRe

Galerie

S2

S1

PA

VBZ 0


VBZ 1

VBZ 2

Bügel

Bügel



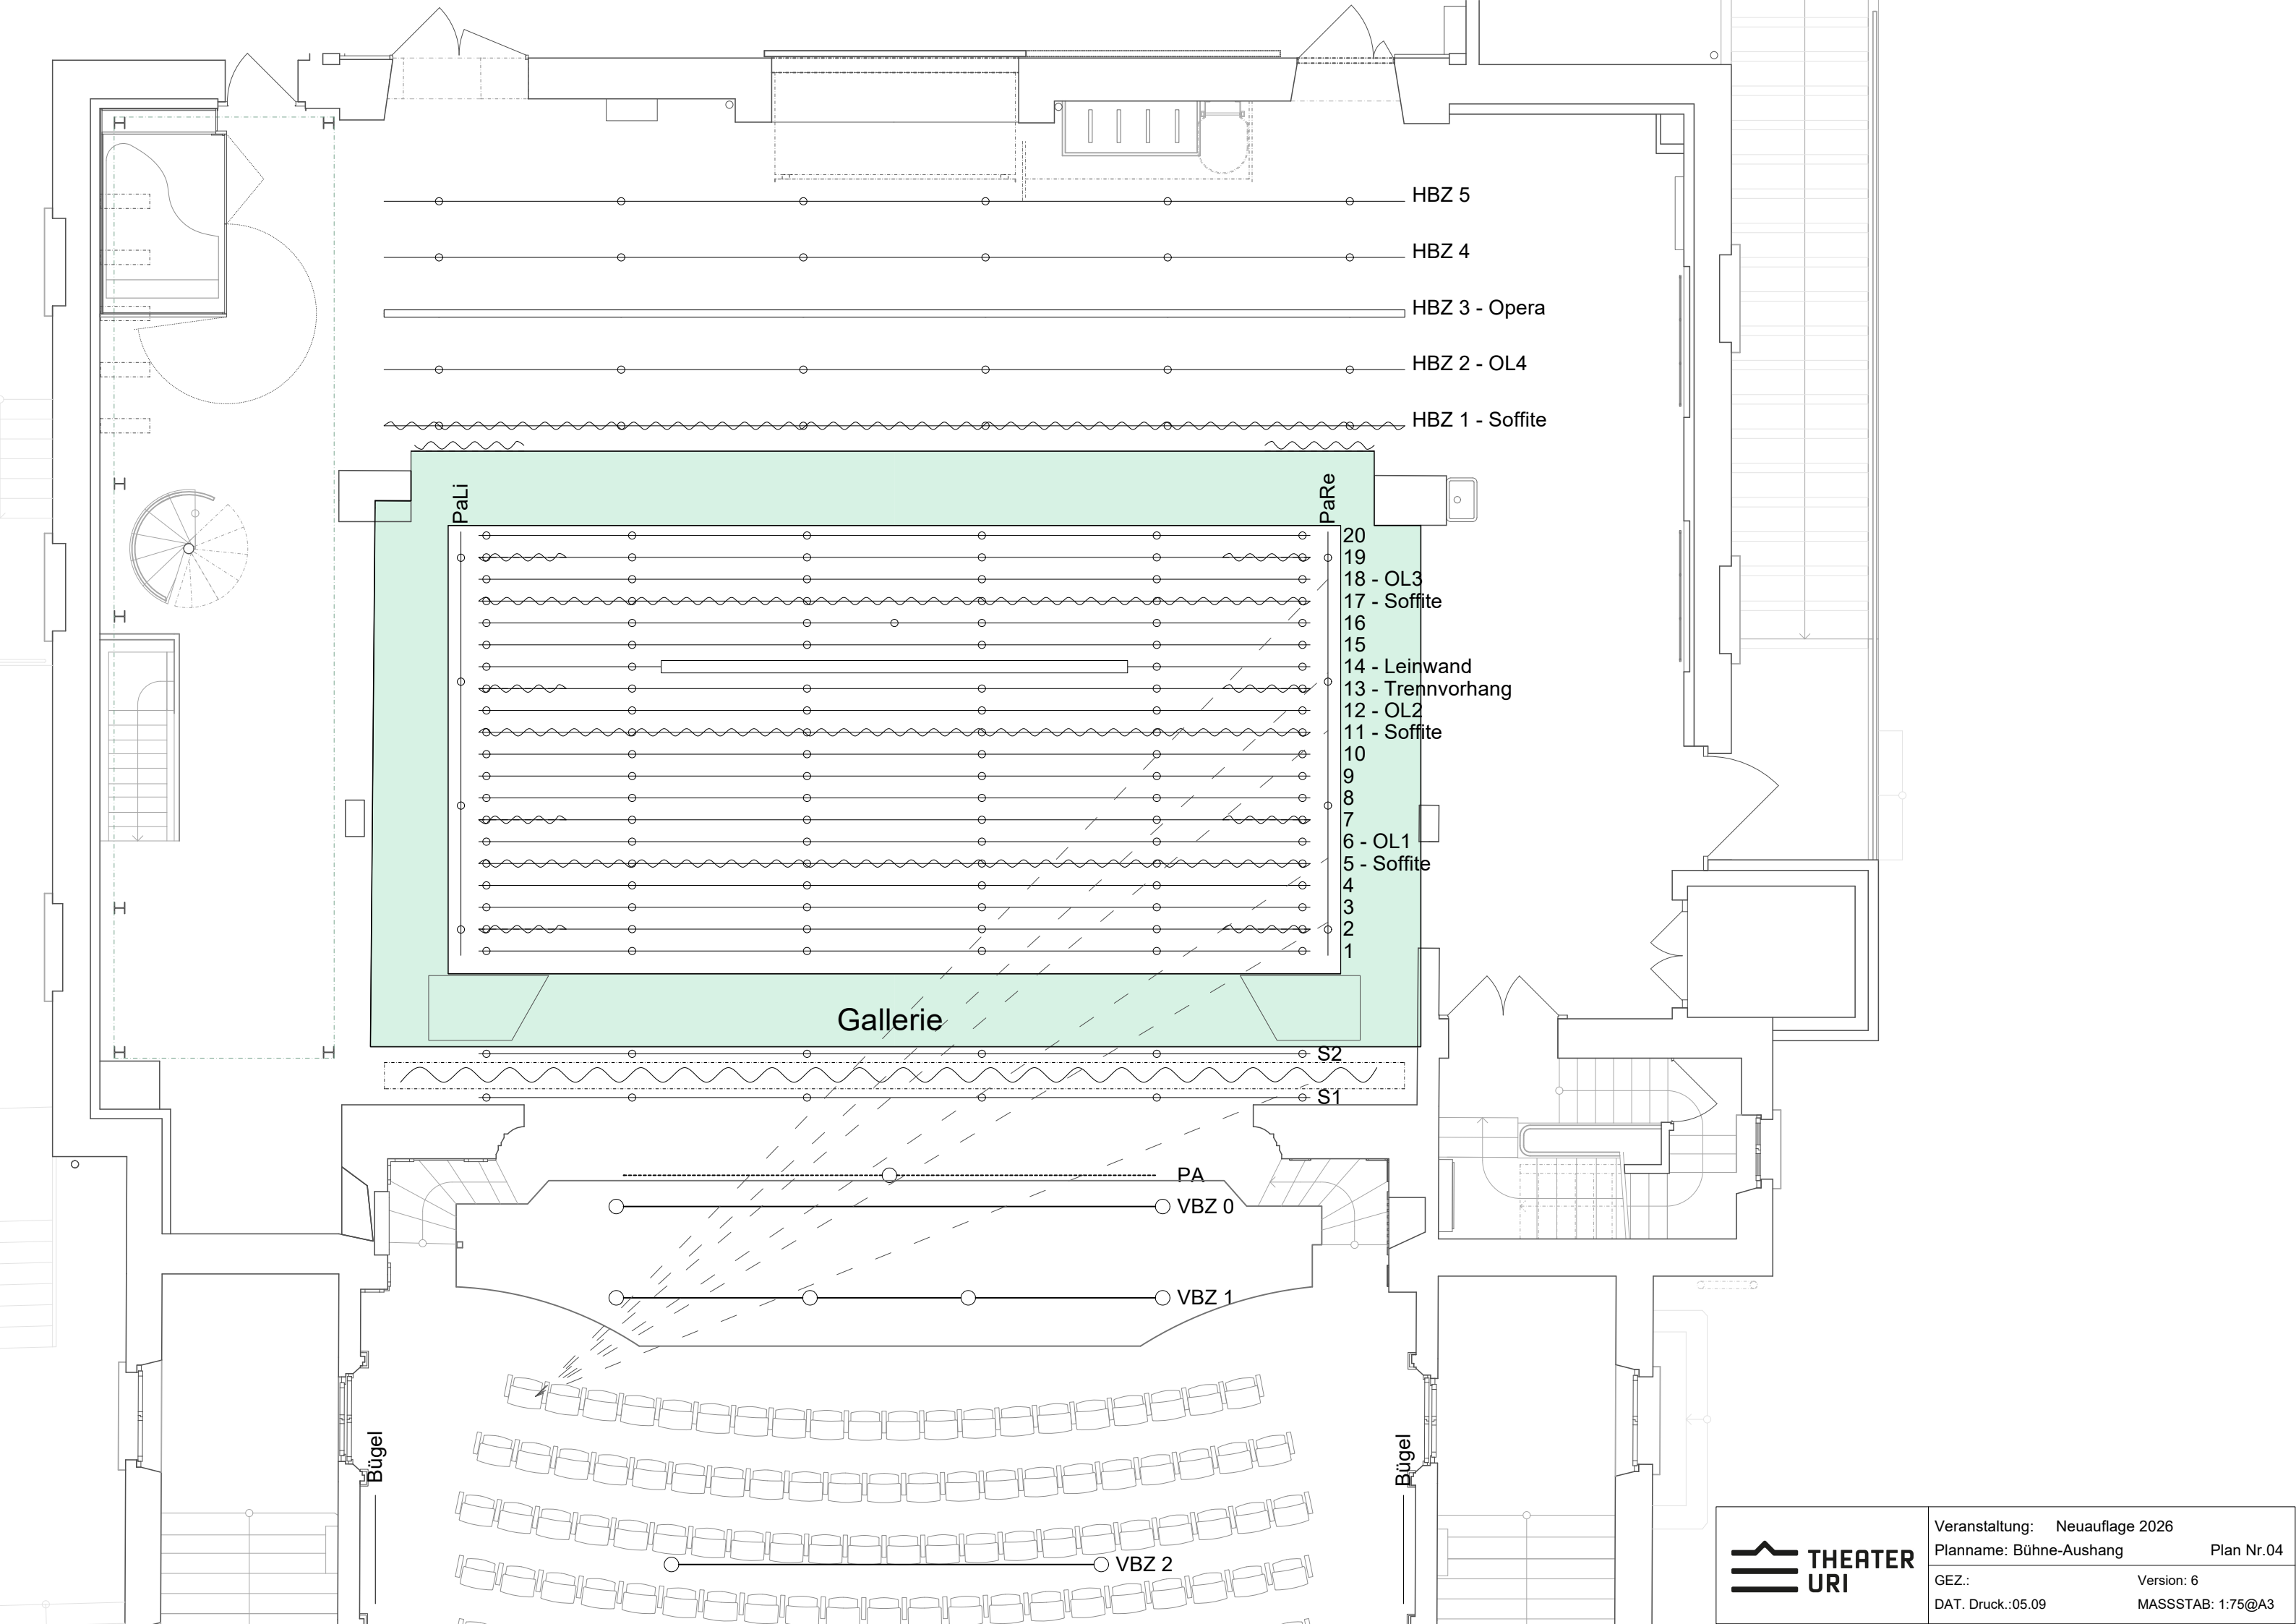

PaLi

PaRe

Galerie

- 20
- 19
- 18 - OL3
- 17 - Soffite
- 16
- 15
- 14 - Leinwand
- 13 - Trennvorhang
- 12 - OL2
- 11 - Soffite
- 10
- 9
- 8
- 7
- 6 - OL1
- 5 - Soffite
- 4
- 3
- 2
- 1

S2

S1

PA

VBZ 0


VBZ 1

VBZ 2


Bügel

Bügel




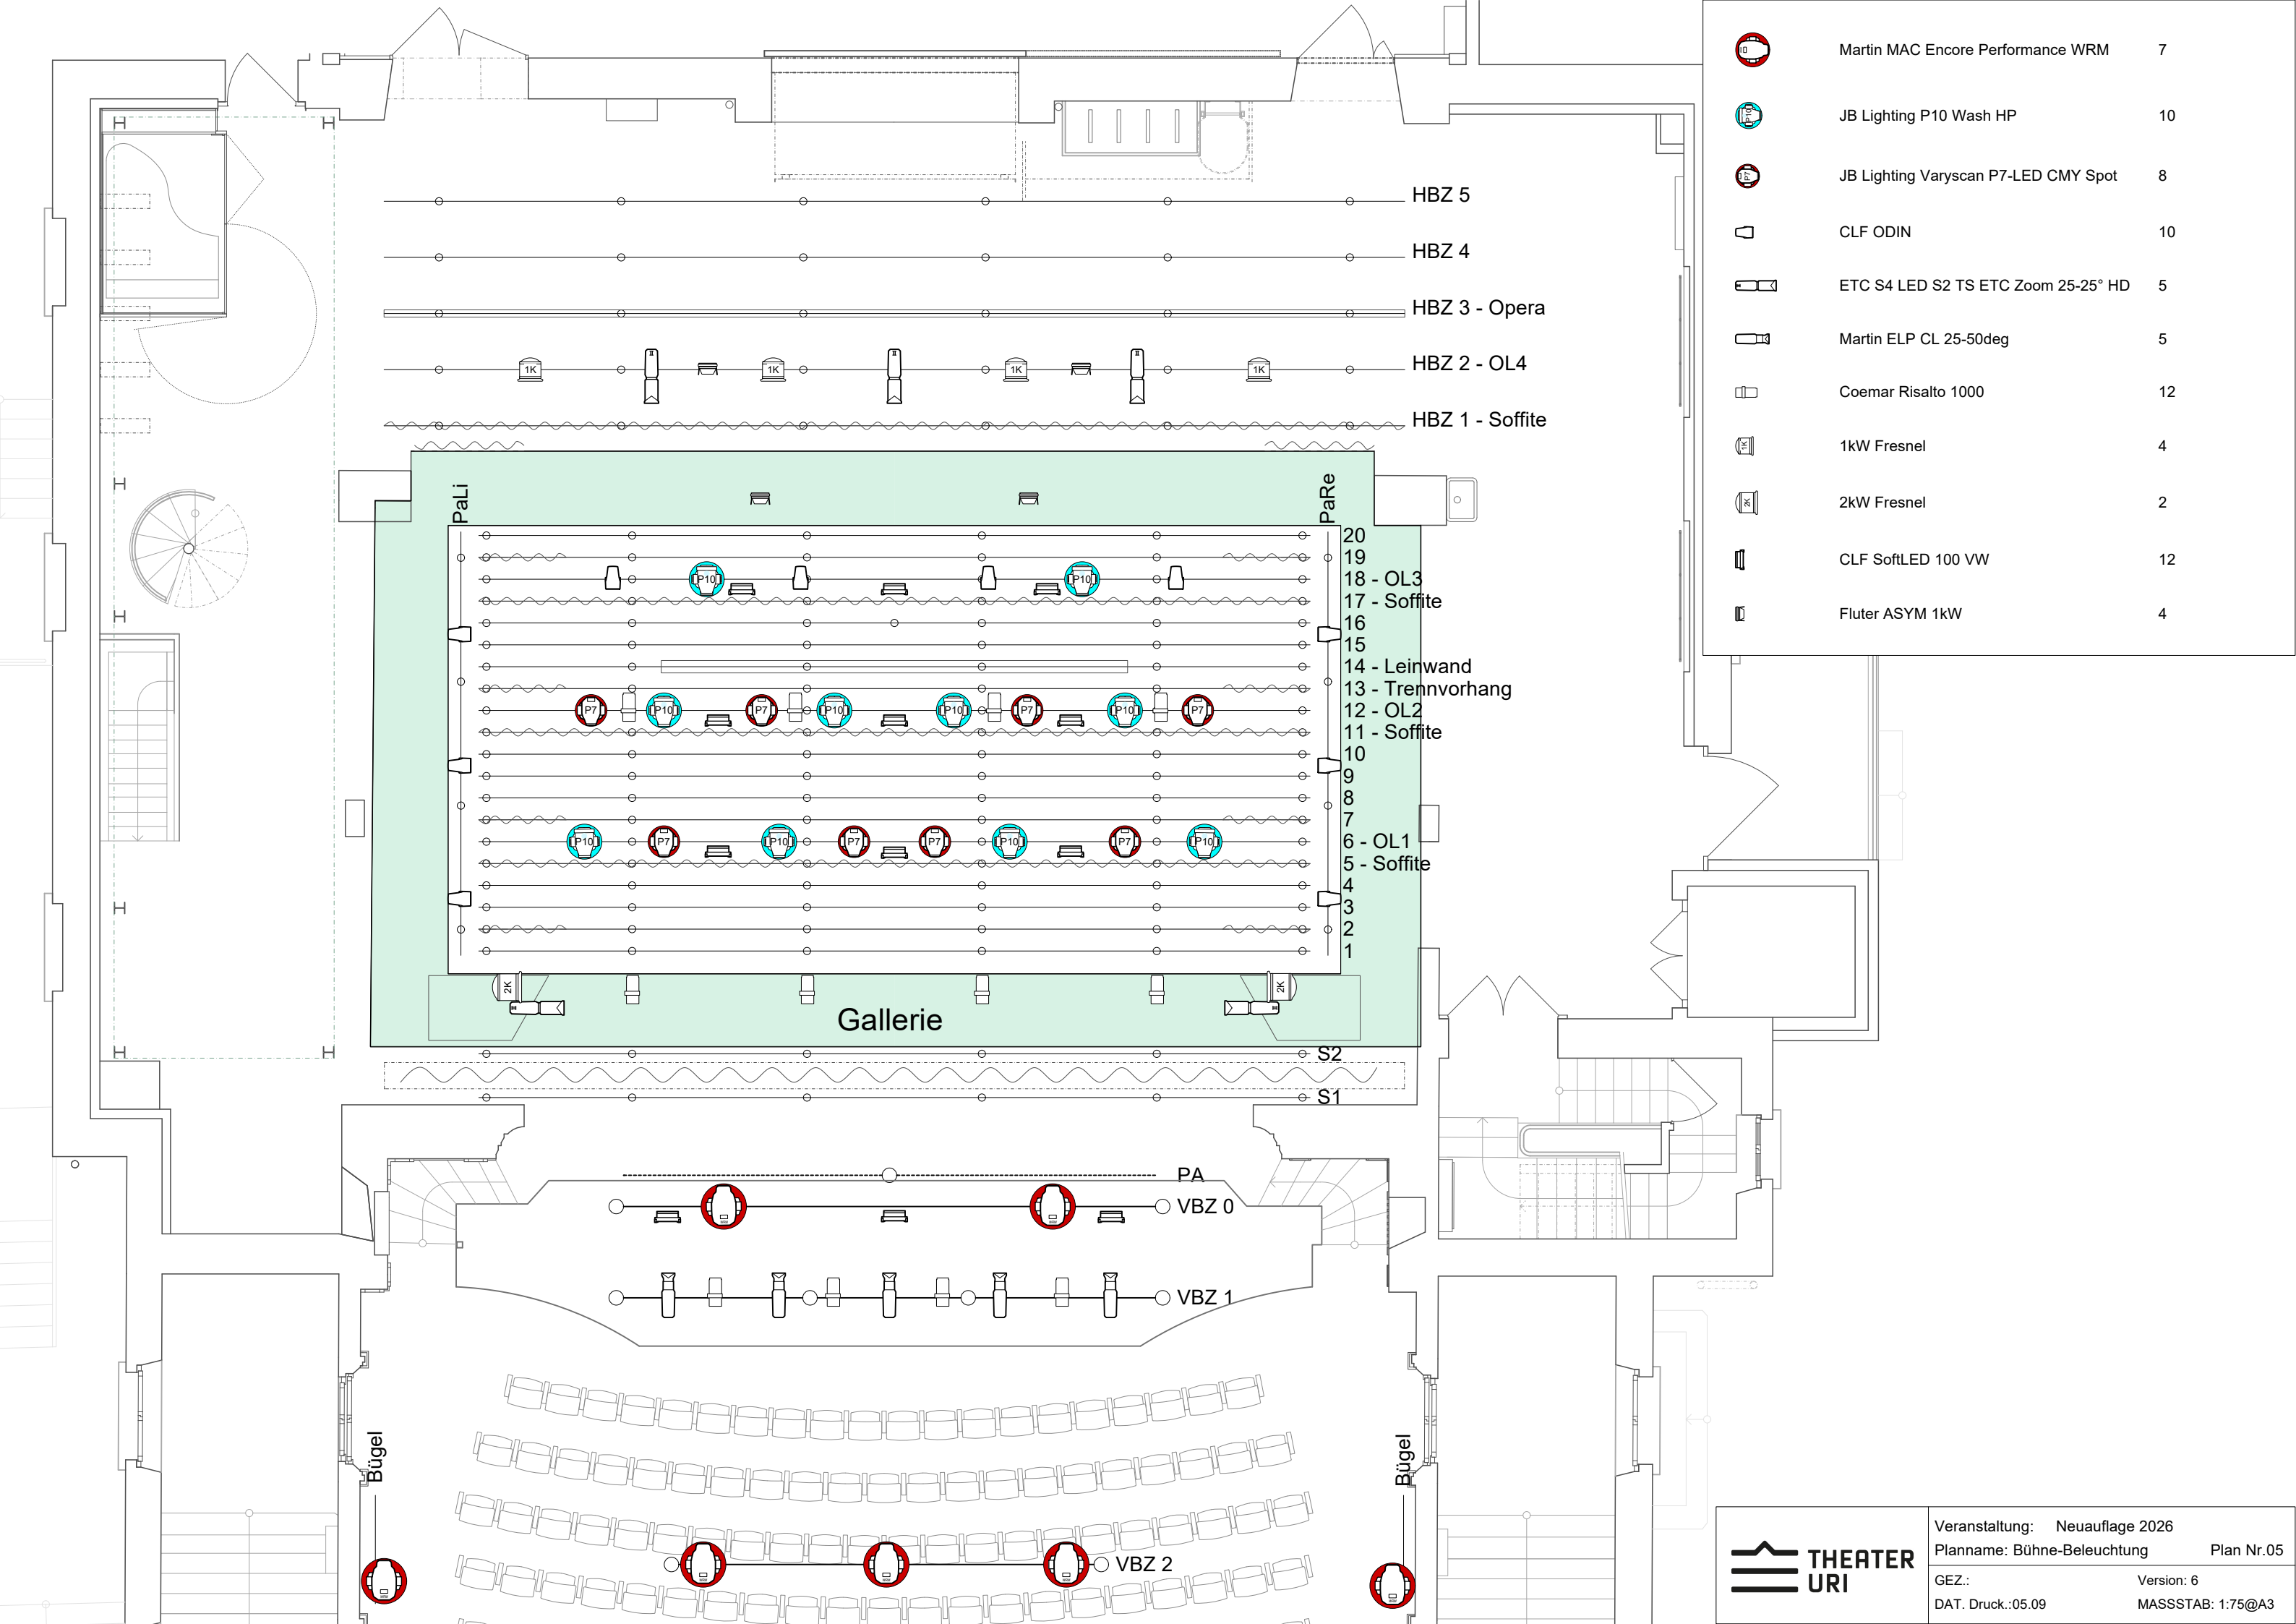

	Martin MAC Encore Performance WRM	7
	JB Lighting P10 Wash HP	10
	JB Lighting Varyscan P7-LED CMY Spot	8
	CLF ODIN	10
	ETC S4 LED S2 TS ETC Zoom 25-25° HD	5
	Martin ELP CL 25-50deg	5
	Coemar Rialto 1000	12
	1kW Fresnel	4
	2kW Fresnel	2
	CLF SoftLED 100 VW	12
	Fluter ASYM 1kW	4

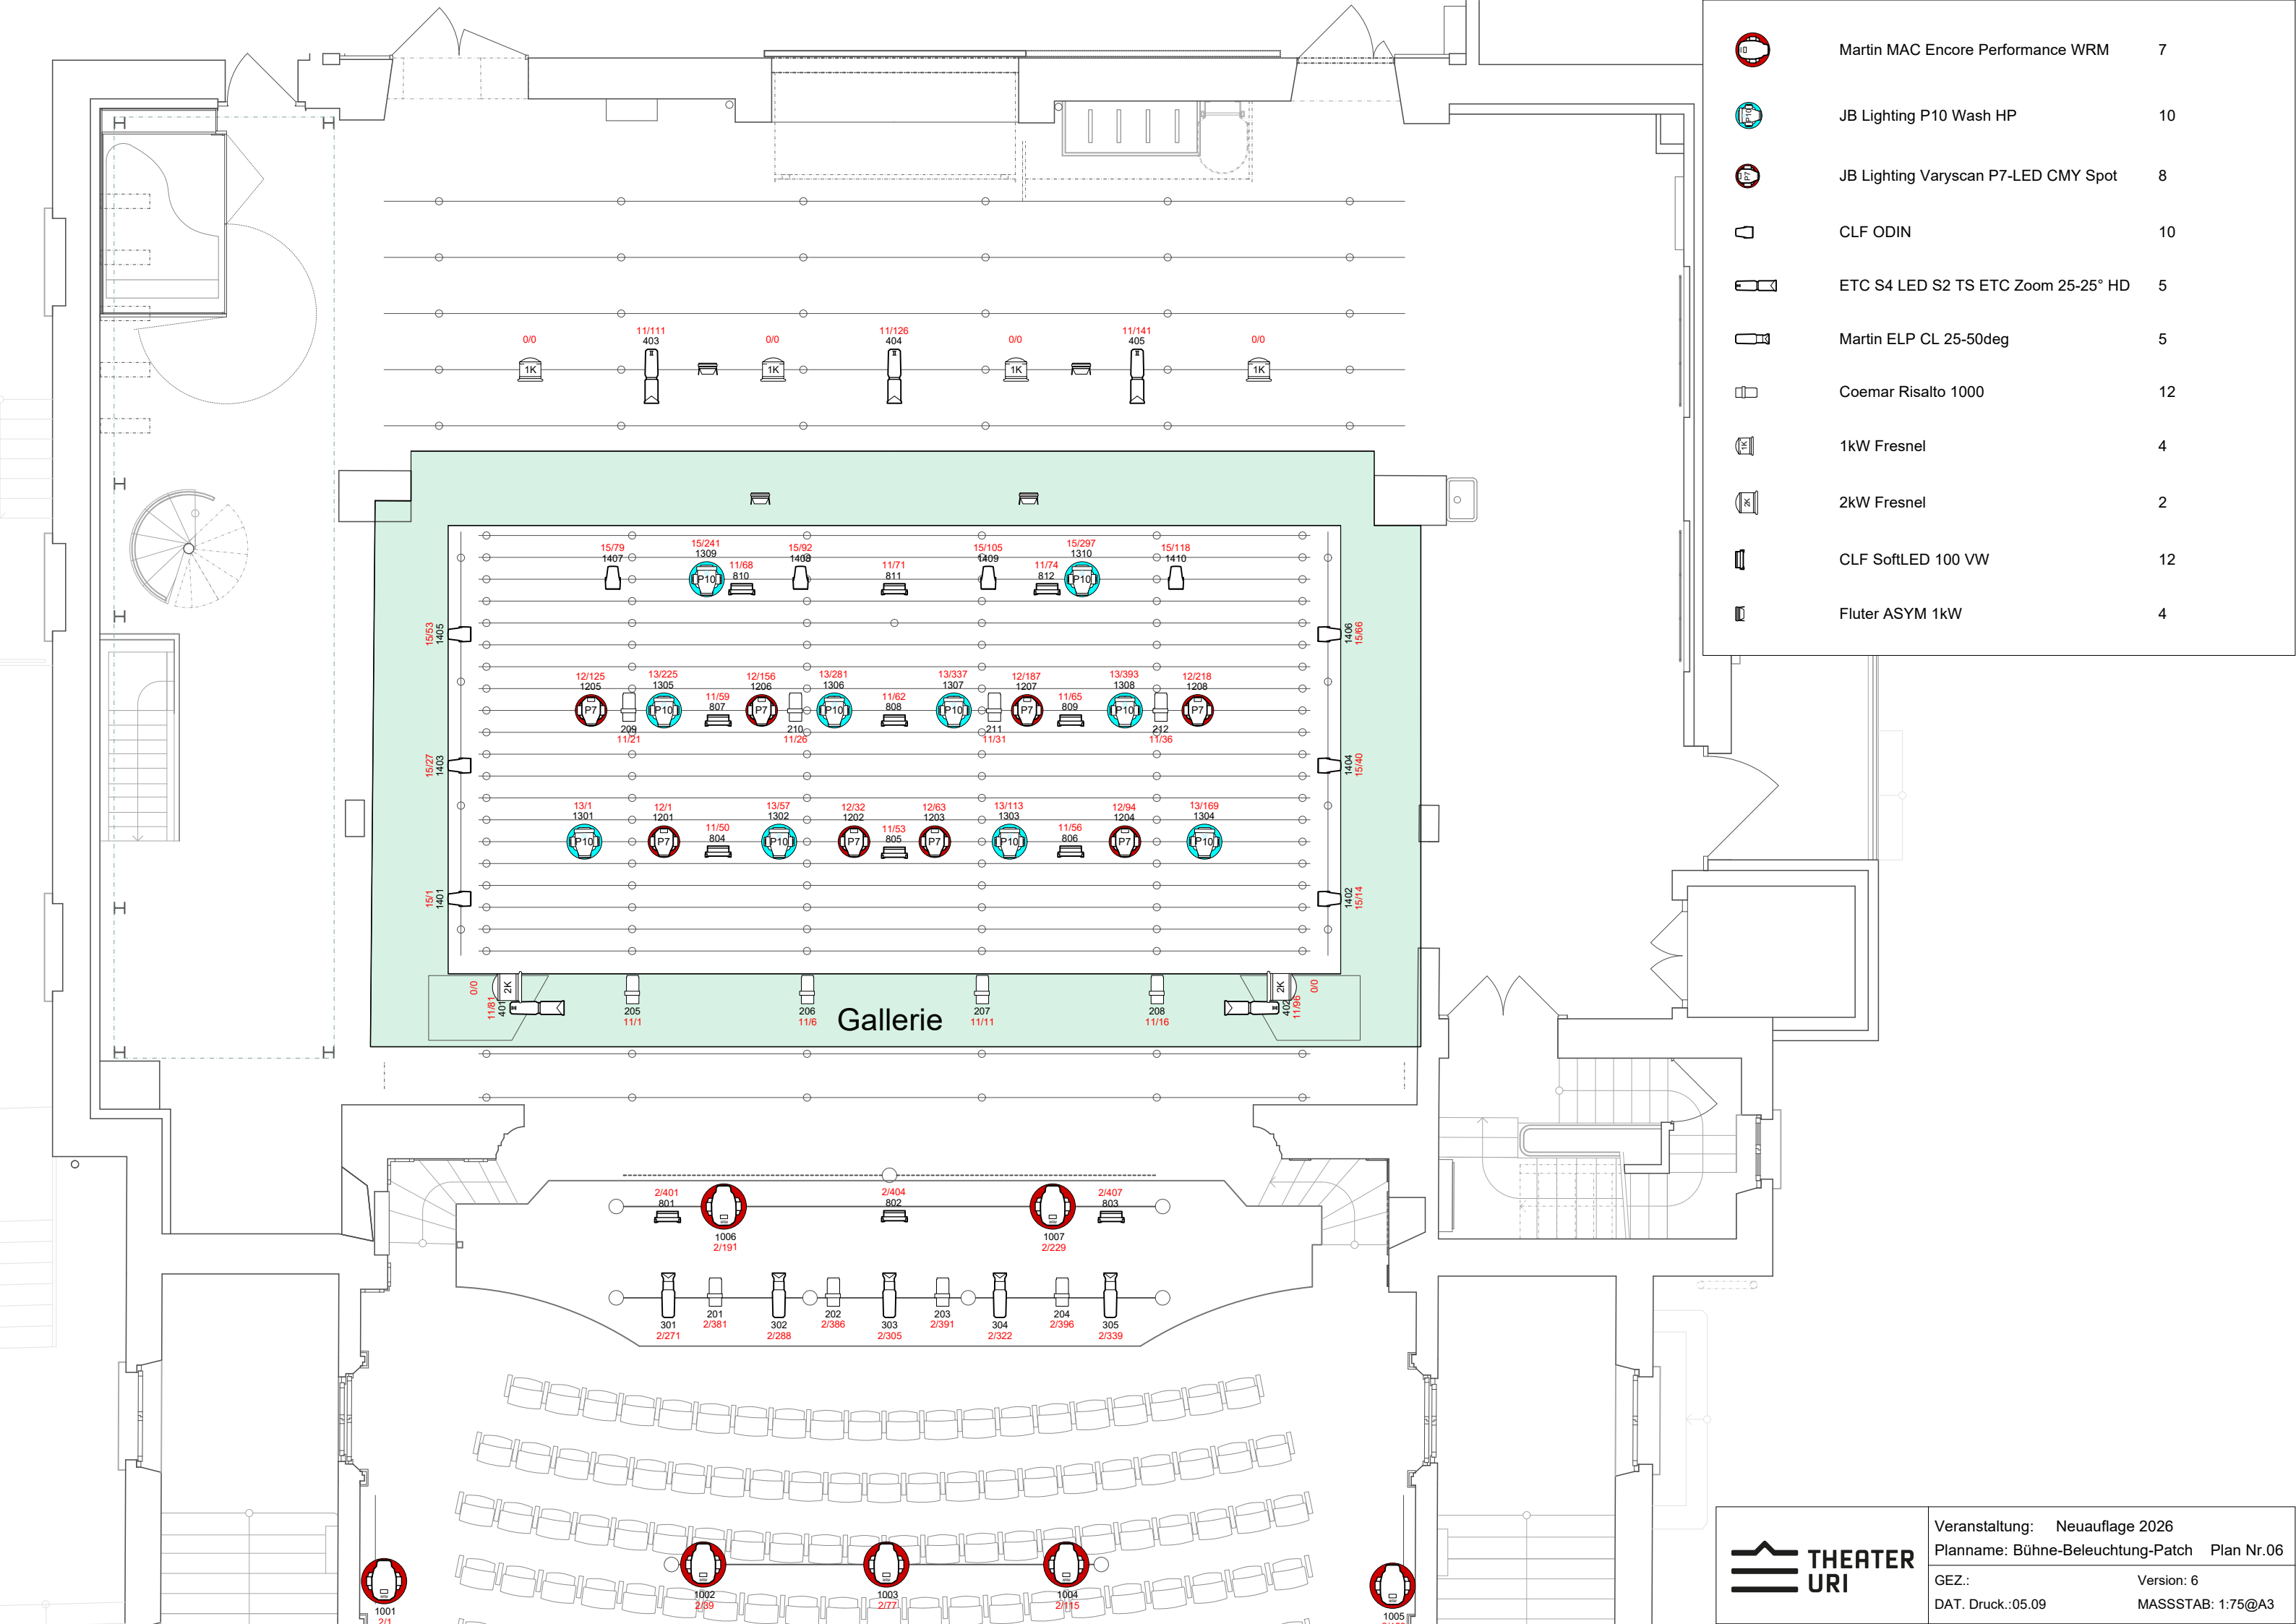

	Martin MAC Encore Performance WRM	7
	JB Lighting P10 Wash HP	10
	JB Lighting Varyscan P7-LED CMY Spot	8
	CLF ODIN	10
	ETC S4 LED S2 TS ETC Zoom 25-25° HD	5
	Martin ELP CL 25-50deg	5
	Coemar Rialto 1000	12
	1kW Fresnel	4
	2kW Fresnel	2
	CLF SoftLED 100 VW	12
	Fluter ASYM 1kW	4

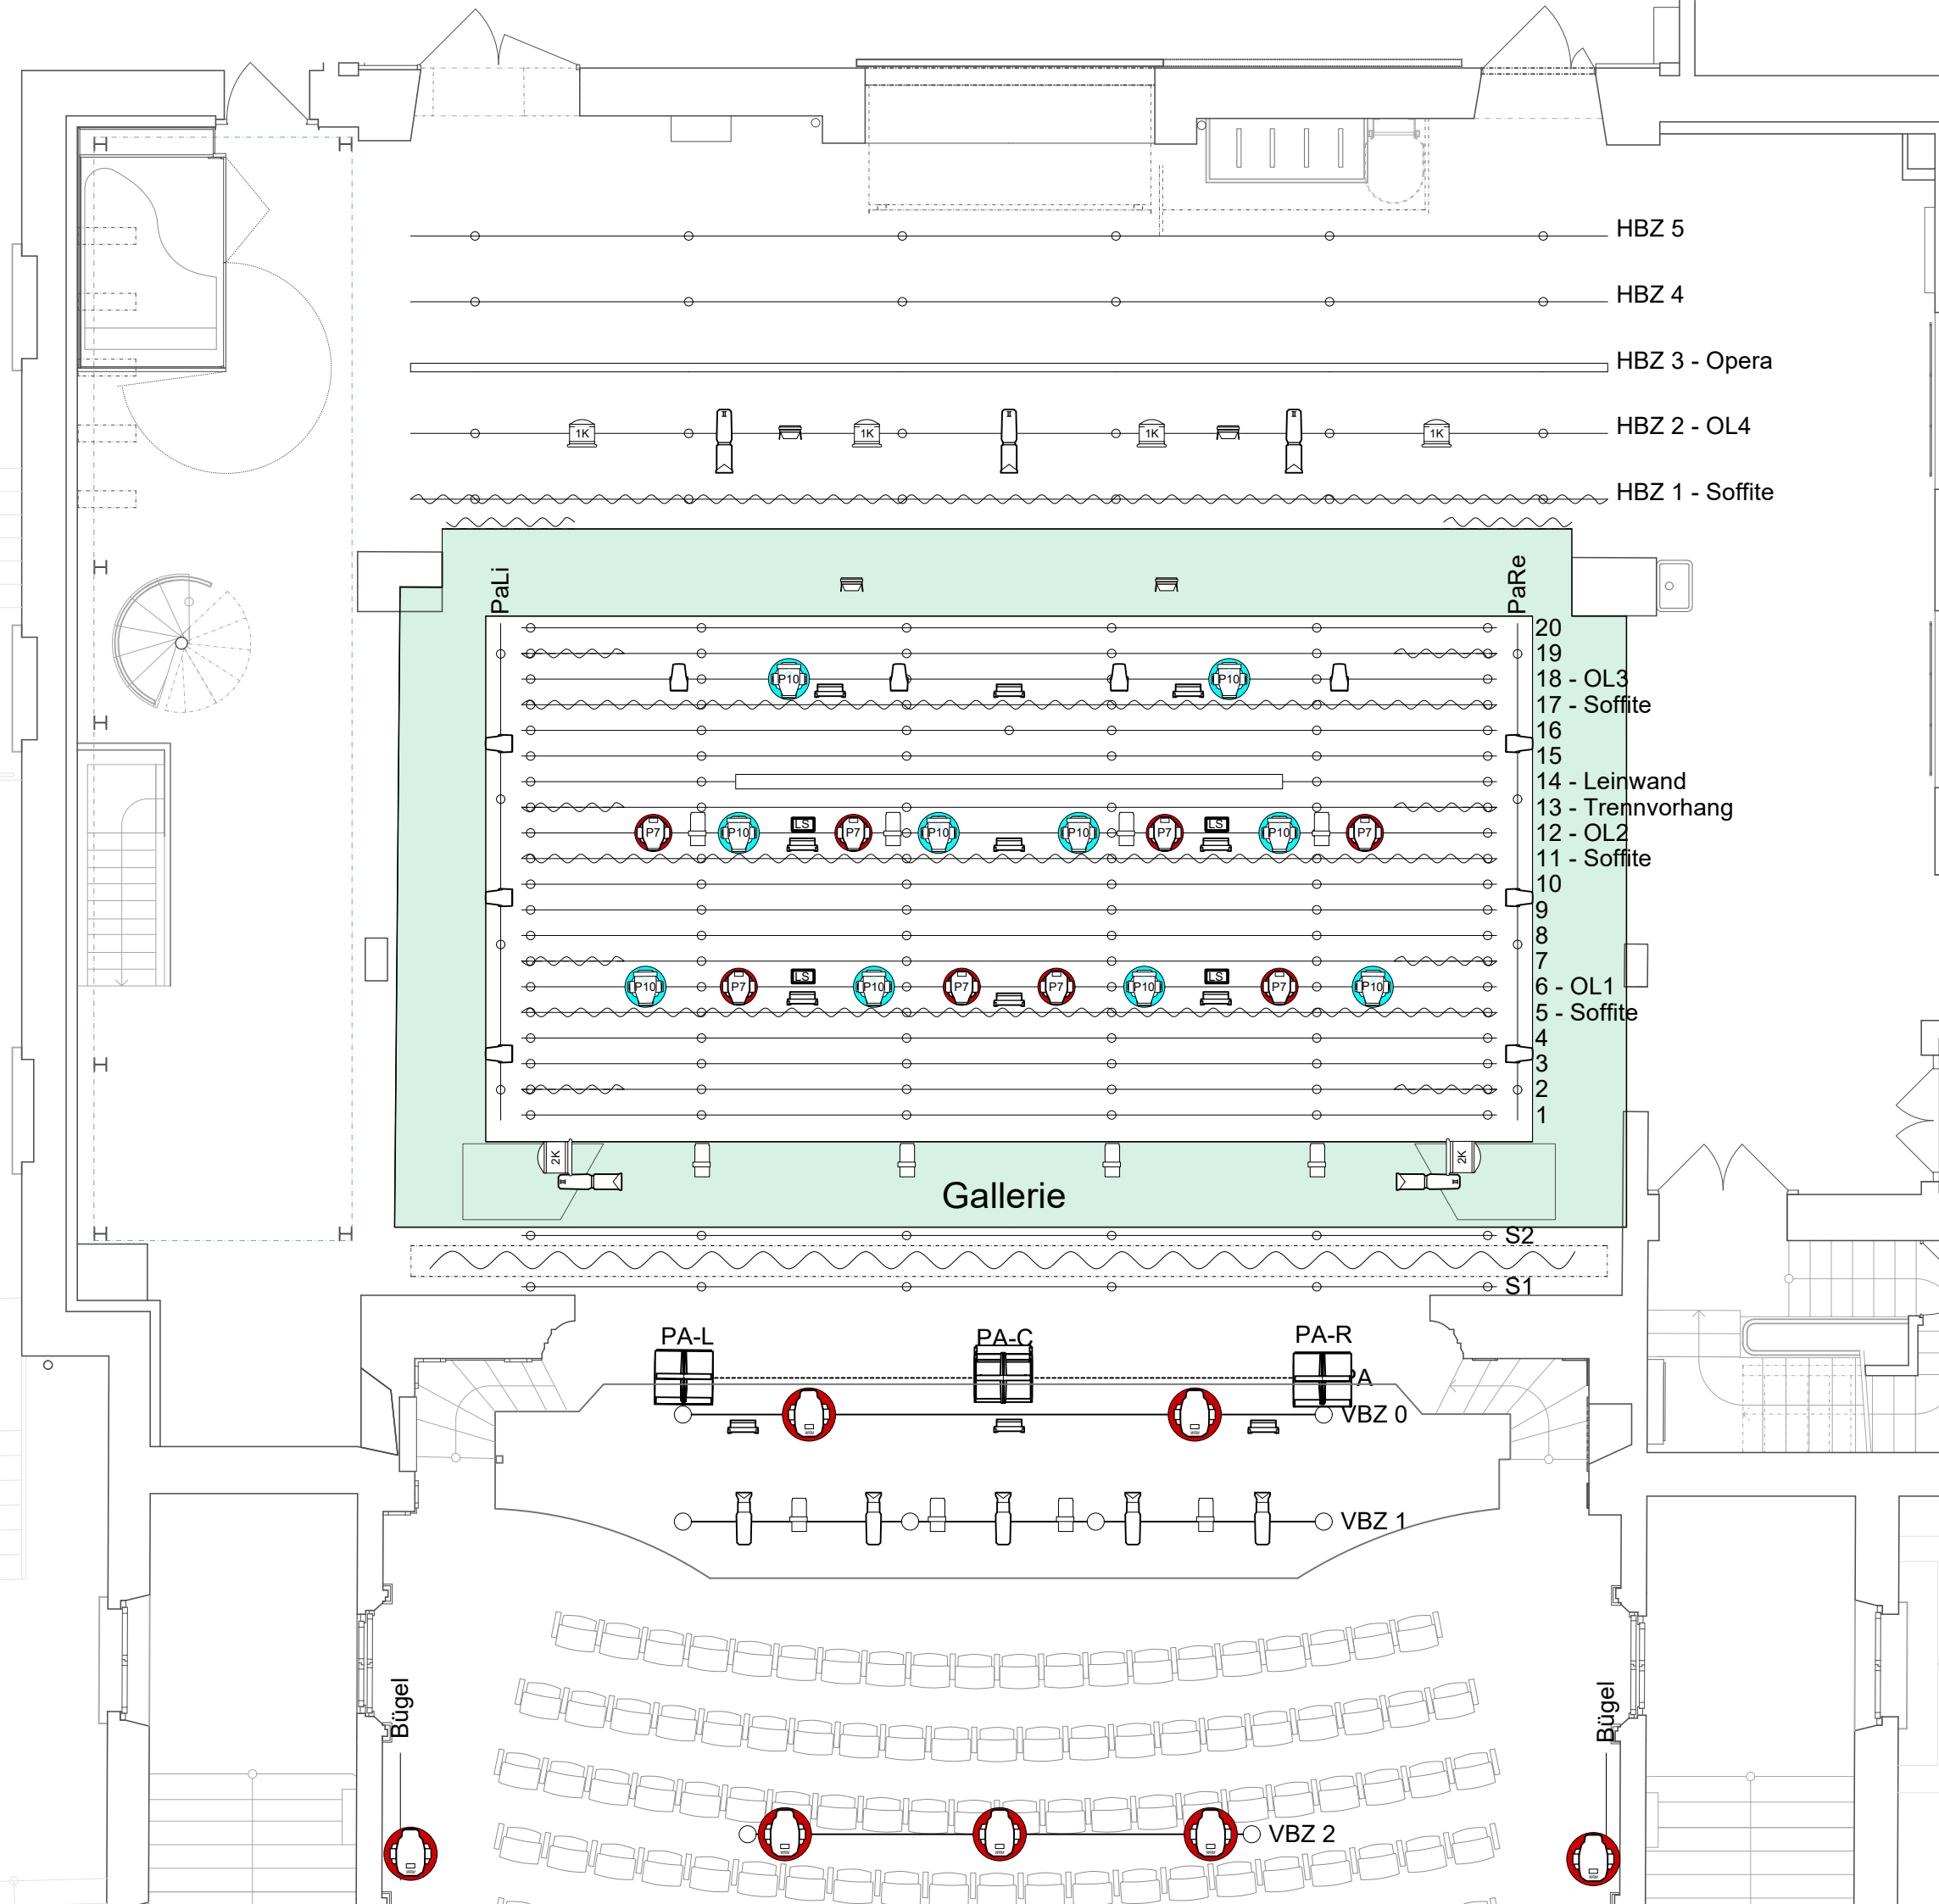

	Martin MAC Encore Performance WRM	7
	JB Lighting P10 Wash HP	10
	JB Lighting Varyscan P7-LED CMY Spot	8
	CLF ODIN	10
	ETC S4 LED S2 TS ETC Zoom 25-25° HD	5
	Martin ELP CL 25-50deg	5
	Coemar Rialto 1000	12
	1kW Fresnel	4
	2kW Fresnel	2
	CLF SoftLED 100 VW	12
	Fluter ASYM 1kW	4

PA-Links	PA-Center	PA-Rechts

130

Diagram illustrating the relationship between the number of rows and the height of the wall for a brickwork pattern. The diagram shows a grid of 10 rows and 10 columns of bricks. The height of each row is labeled on the right side: 240cm, 200cm, 200cm, 160cm, 160cm, 120cm, 120cm, 80cm, 80cm, and 40cm. The total height of the wall is 1000cm.

7

6

5

4

3

2

1

240cm


200cm

160cm

120cm

A diagram of a rectangular field. The top horizontal side is labeled "80cm". The left vertical side is labeled "40cm". The bottom horizontal side is labeled "100cm". The right vertical side is labeled "40cm".

40cm

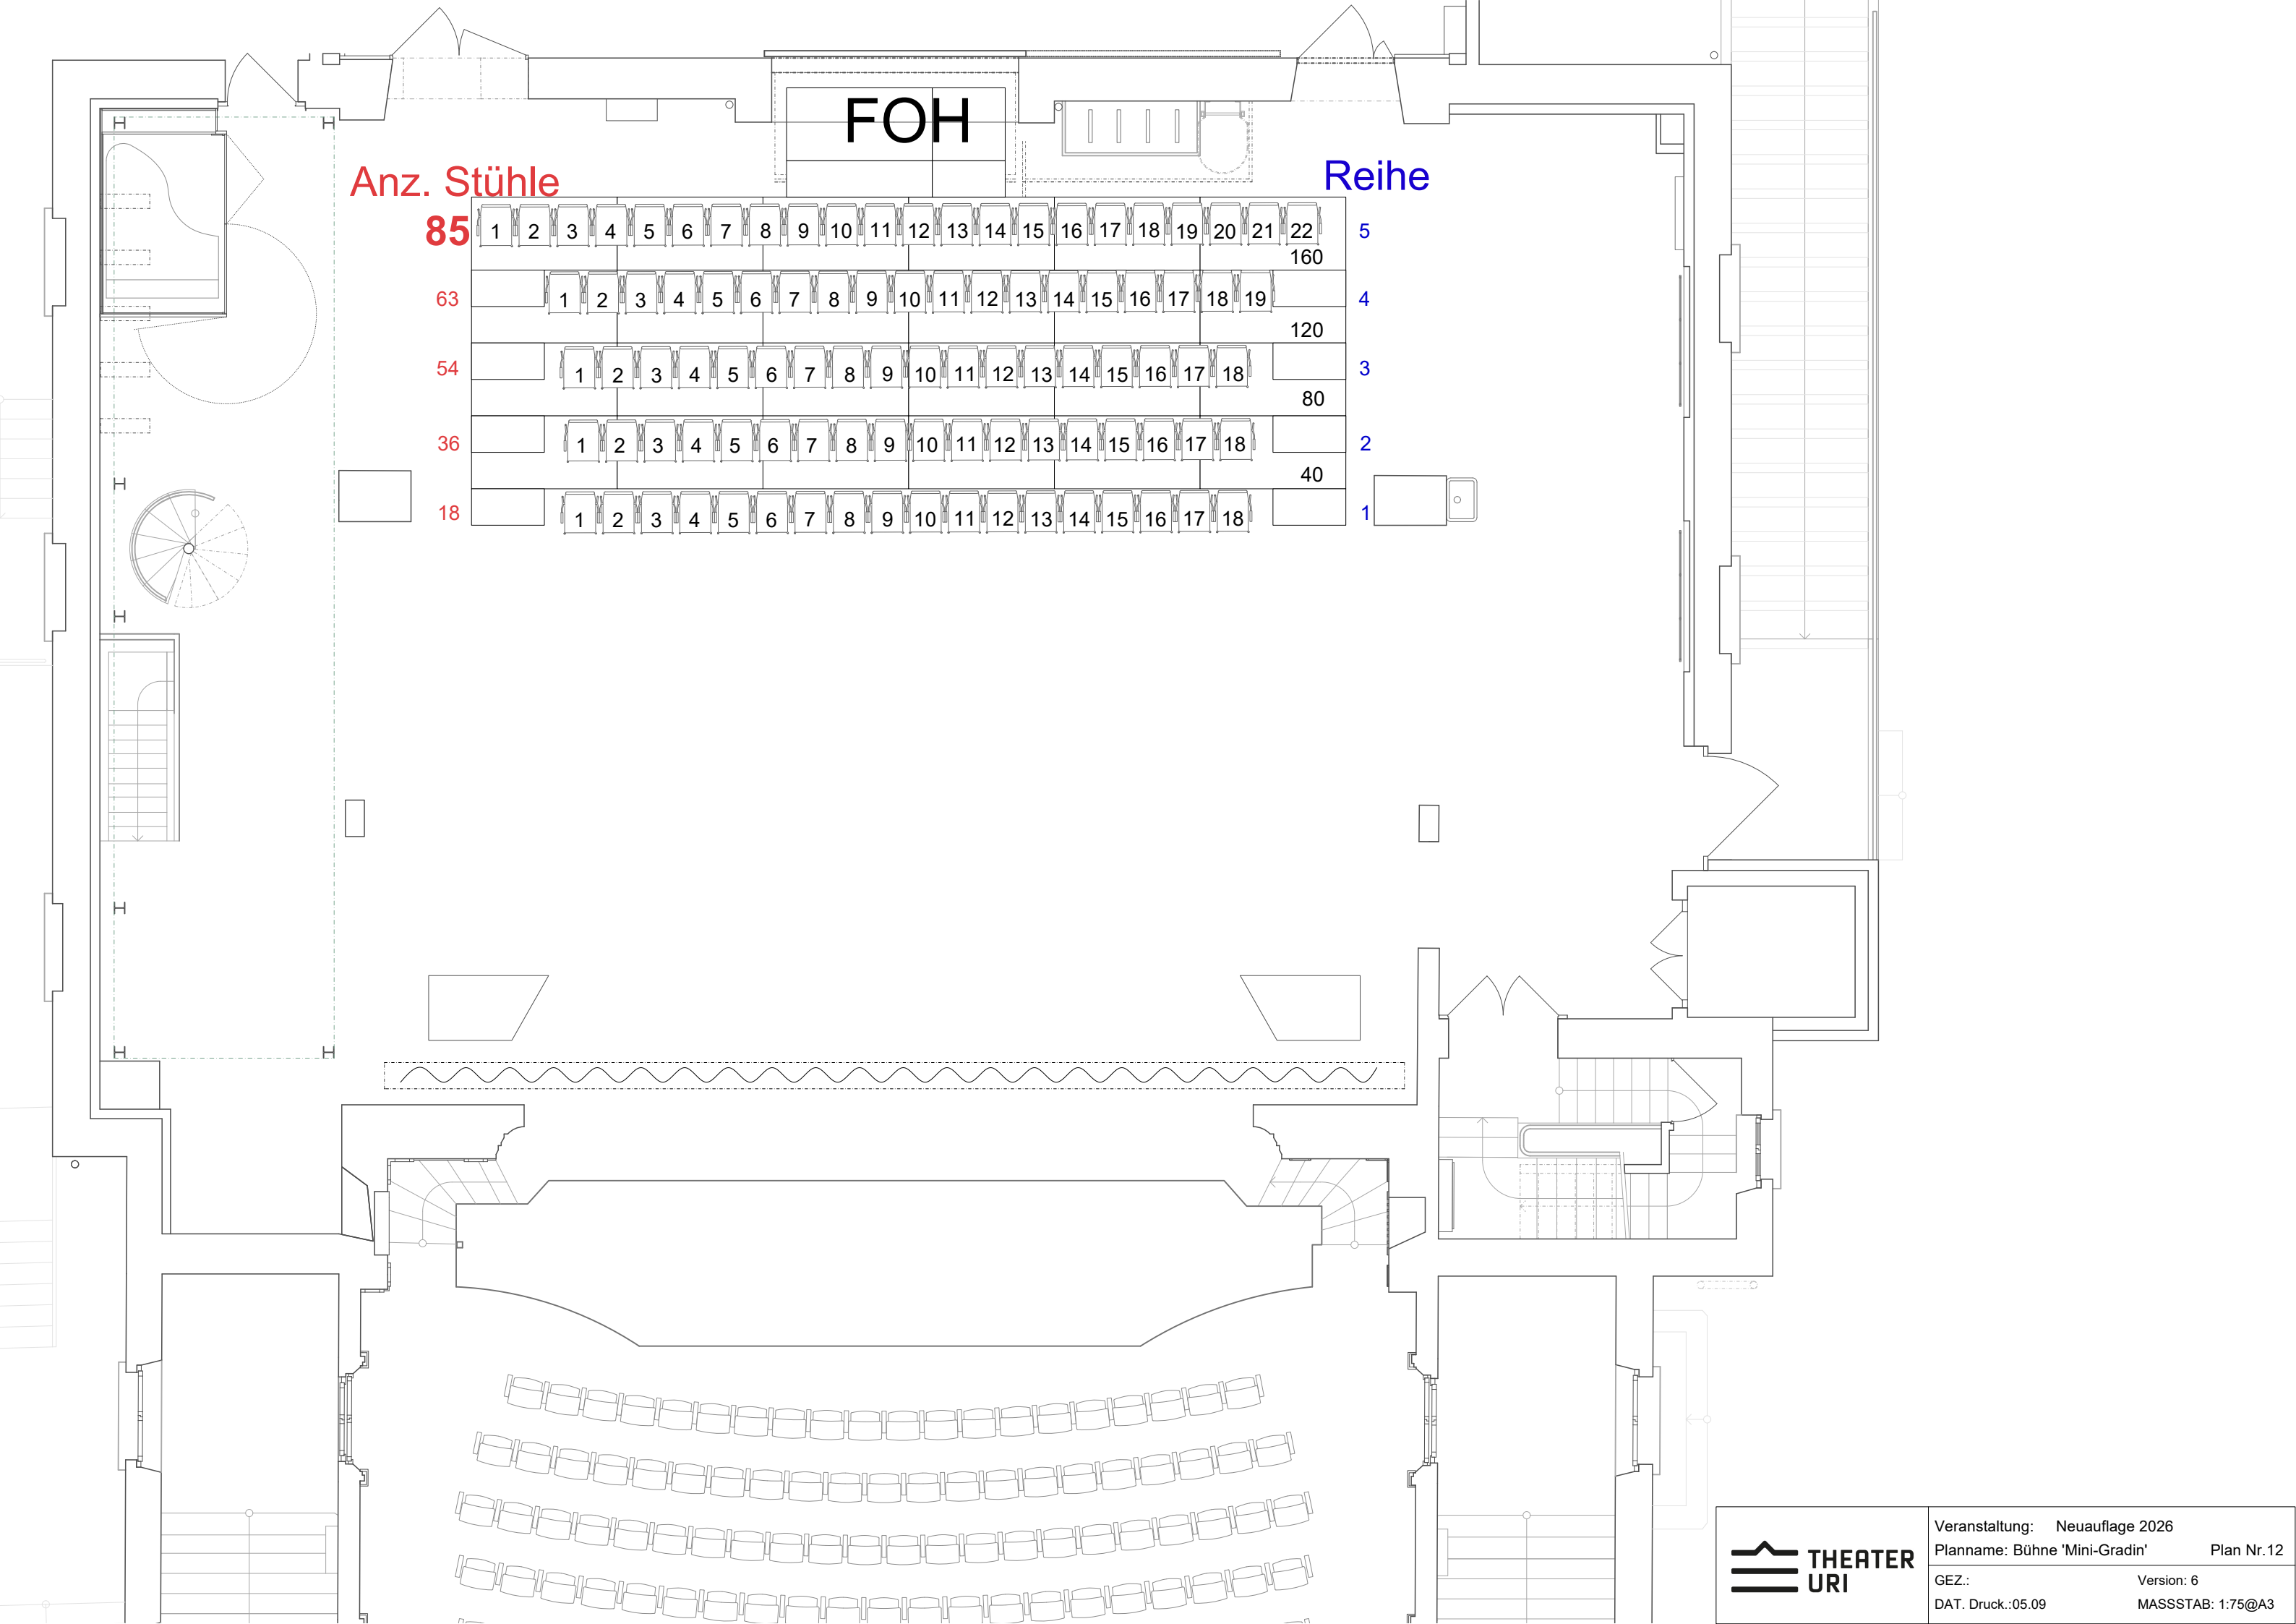


Anz. Stühle

Reihe

85	1	2	3	4	5	6	7	8	9	10	11	12	13	14	15	16	17	18	19	20	21	22	5
63		1	2	3	4	5	6	7	8	9	10	11	12	13	14	15	16	17	18	19			4
54		1	2	3	4	5	6	7	8	9	10	11	12	13	14	15	16	17	18				3
36		1	2	3	4	5	6	7	8	9	10	11	12	13	14	15	16	17	18				2
18		1	2	3	4	5	6	7	8	9	10	11	12	13	14	15	16	17	18				1



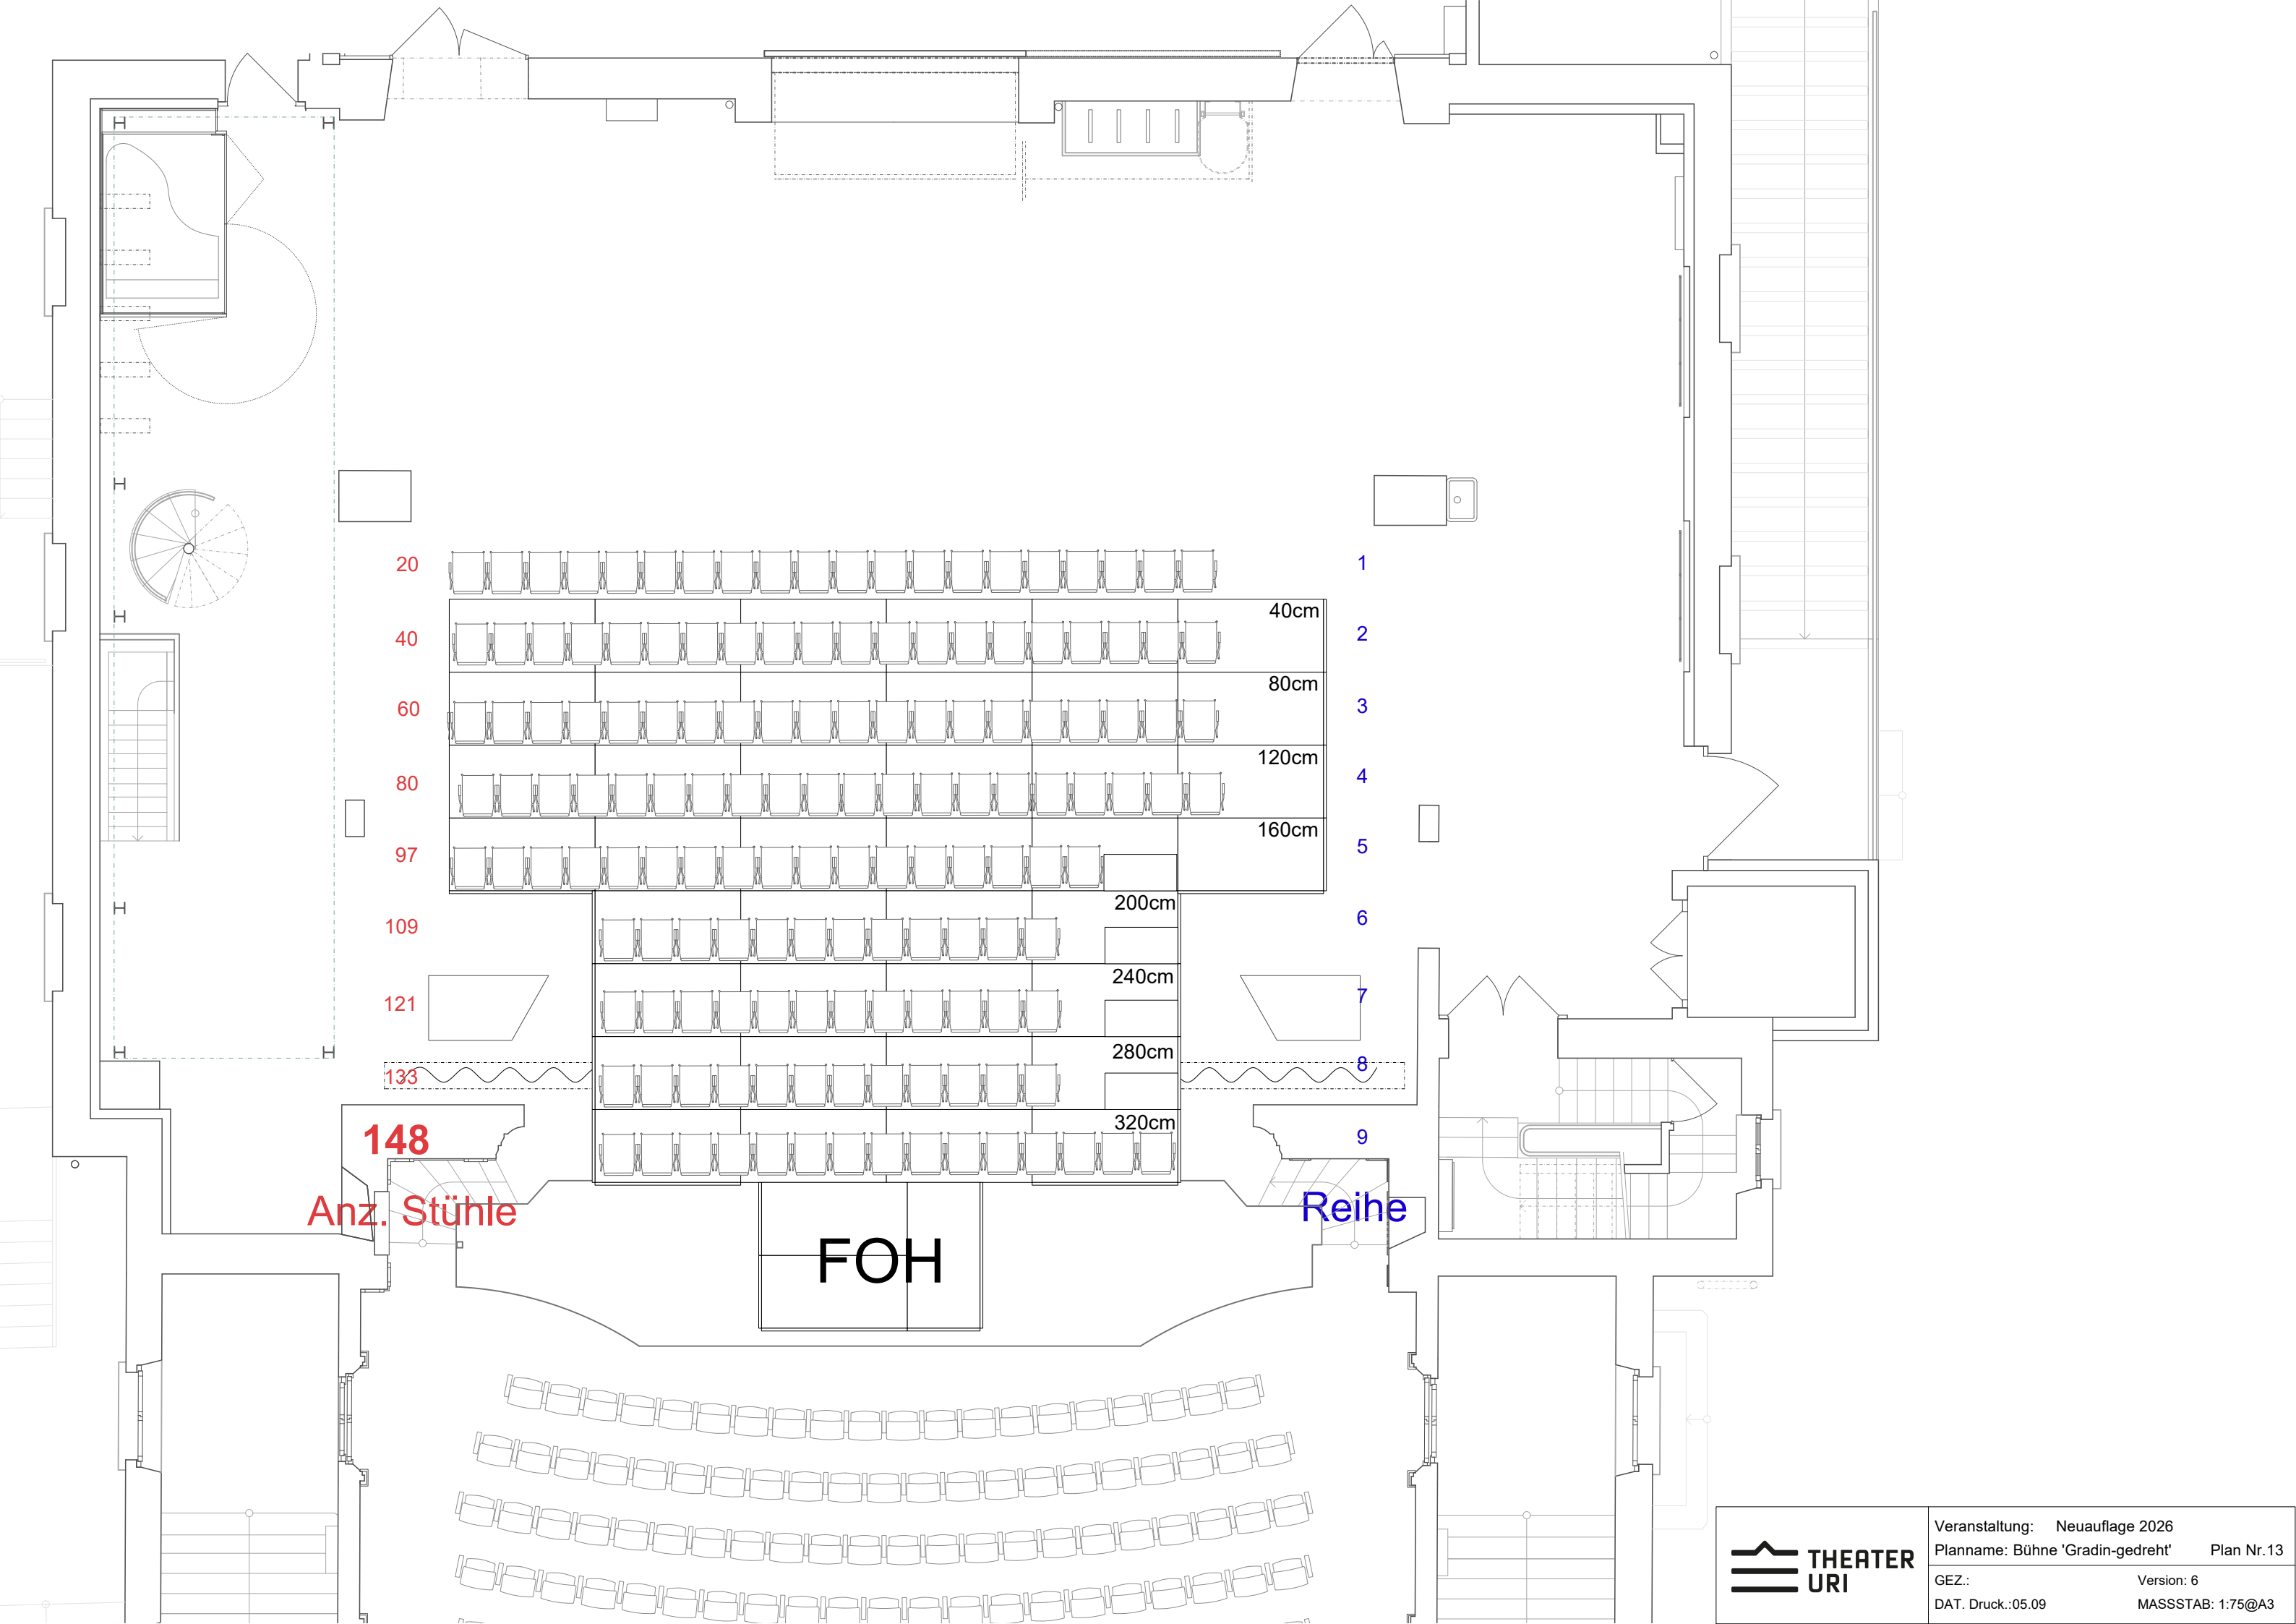


148
Anz. Stühle

9
Reihe

FOH



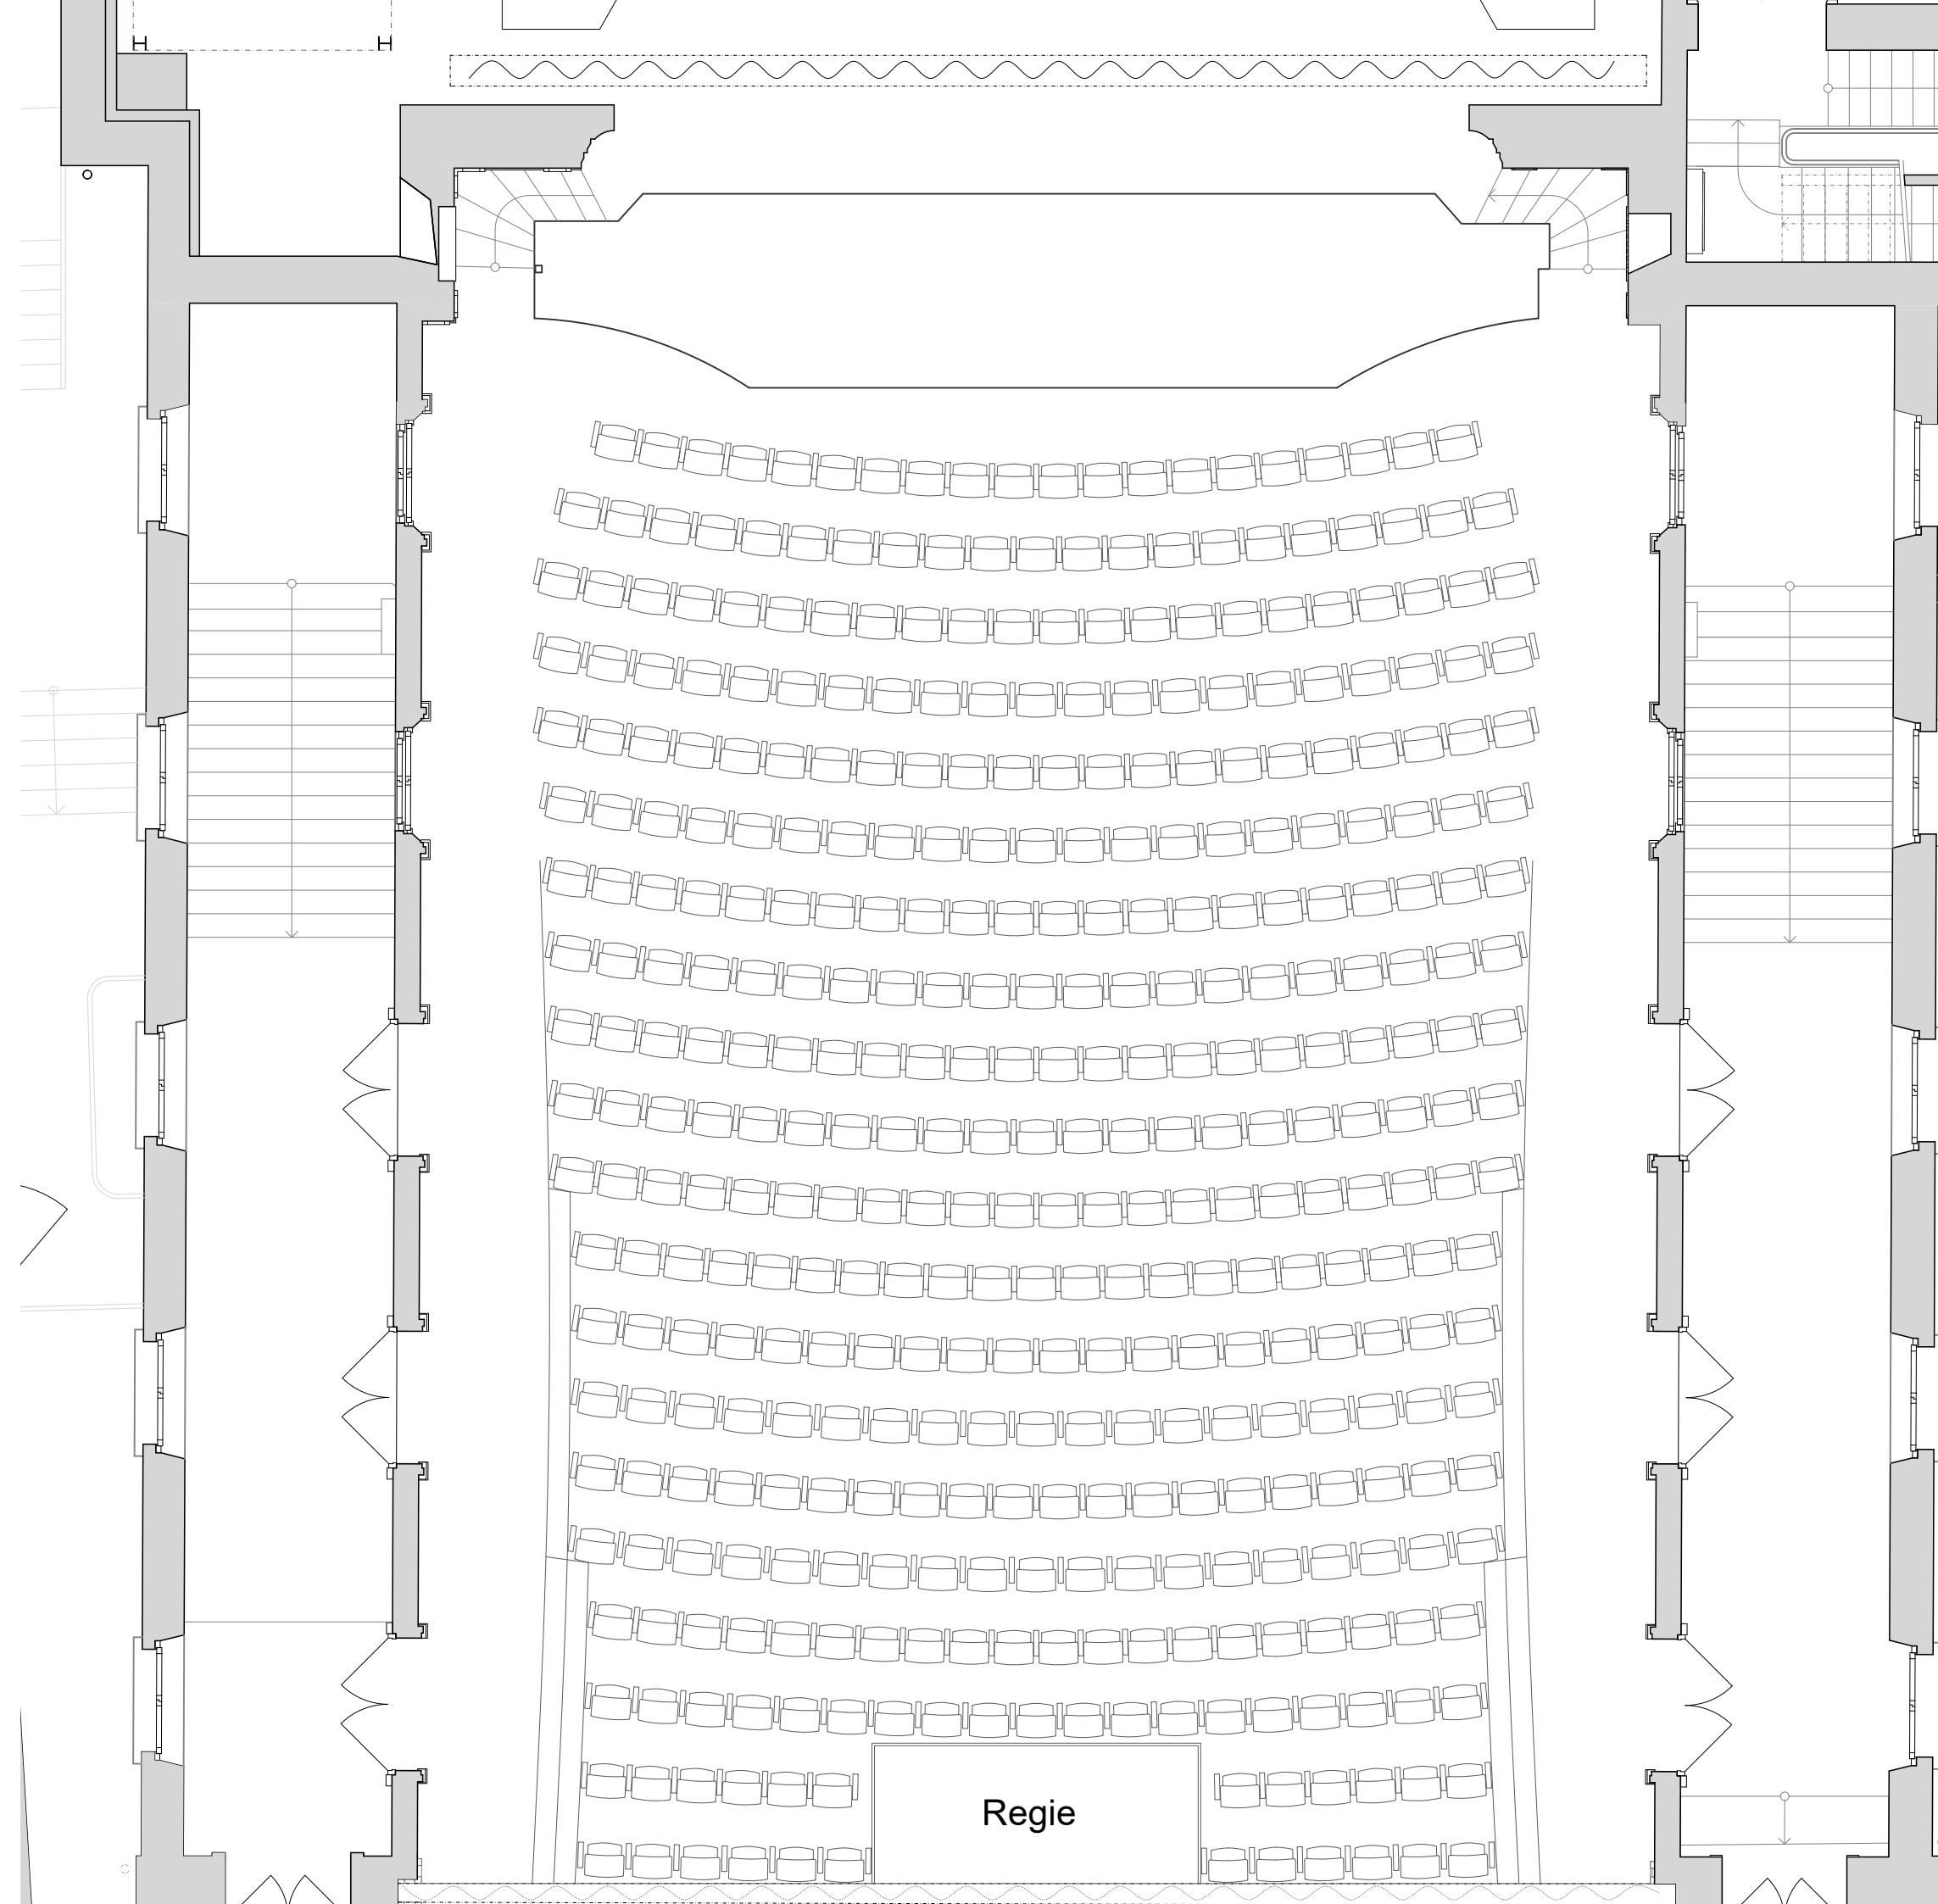

Anz. Stühle

Reihe

20

1

41

2

63

3

84

4

106

5

127

6

149

7

170

8

192

9

213

10

235

11

256

12

276

13

295

14

315

15

334

16

354

17

373

18

385

19


397


20

Regie




Veranstaltung: Neuauflage 2026	Planname: US-Nummeriert	Plan Nr.22
GEZ.:	Version: 6	
DAT. Druck.:05.09	MASSSTAB: 1:75@A3	

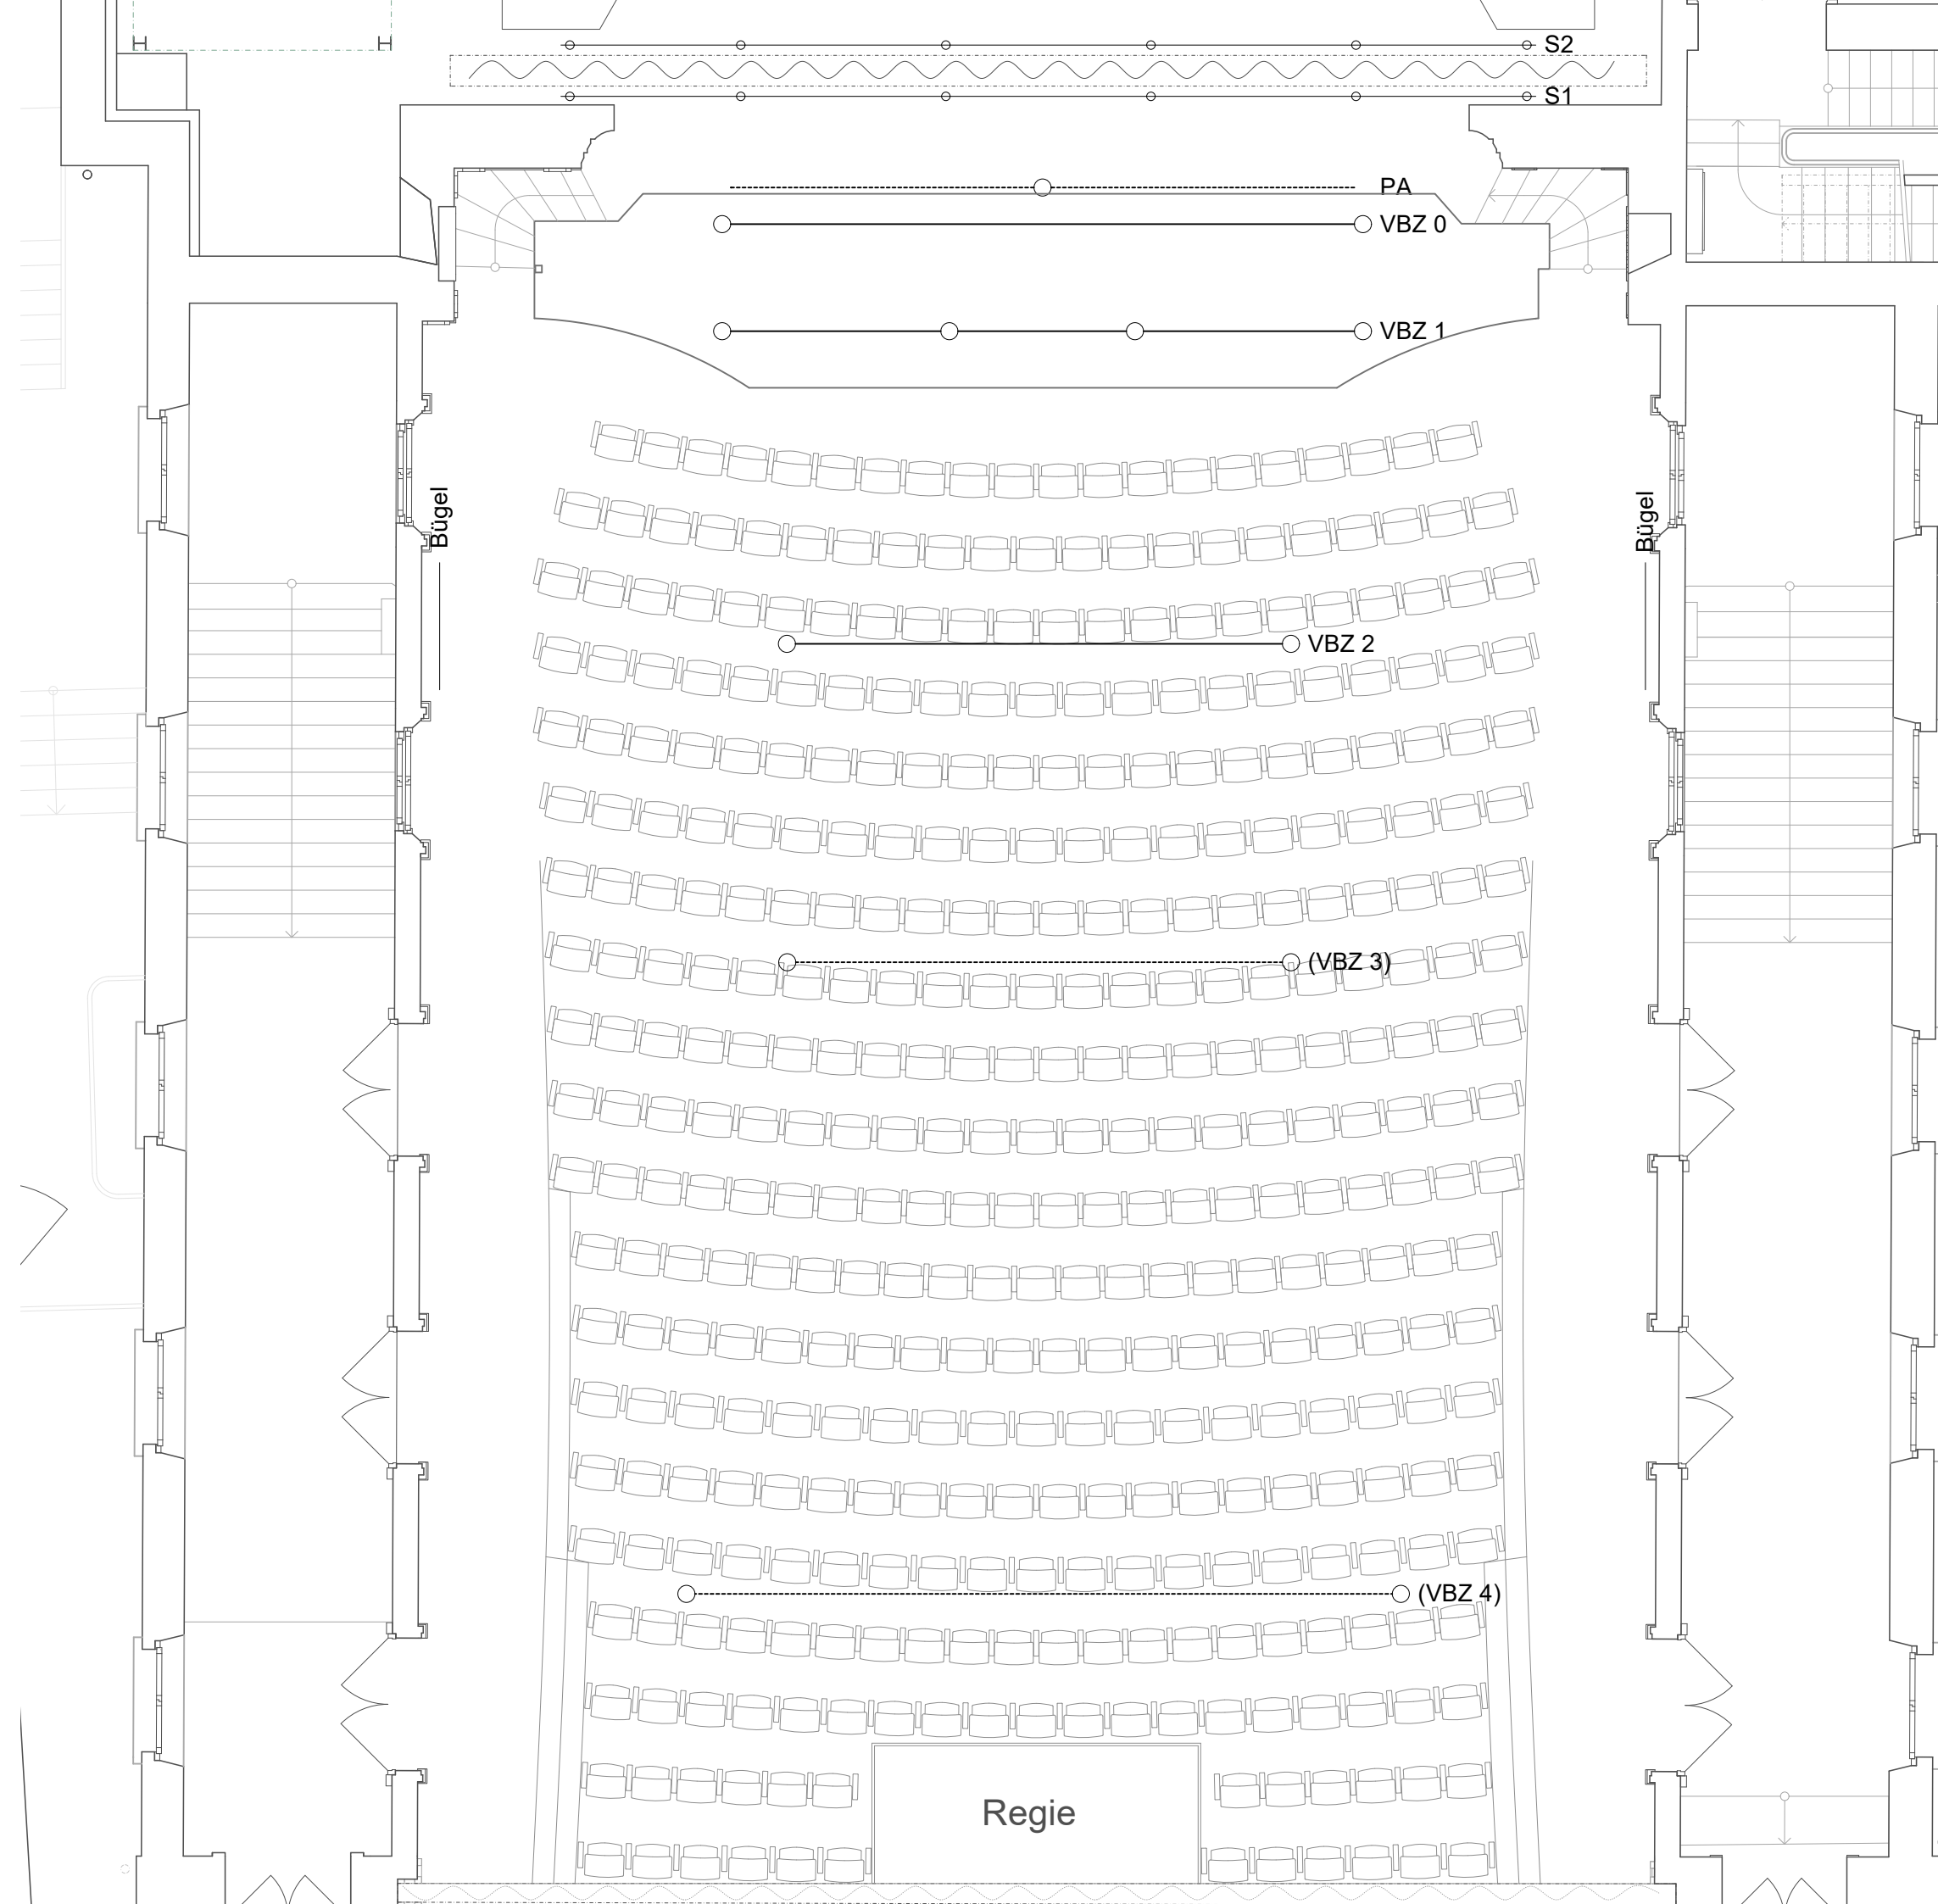


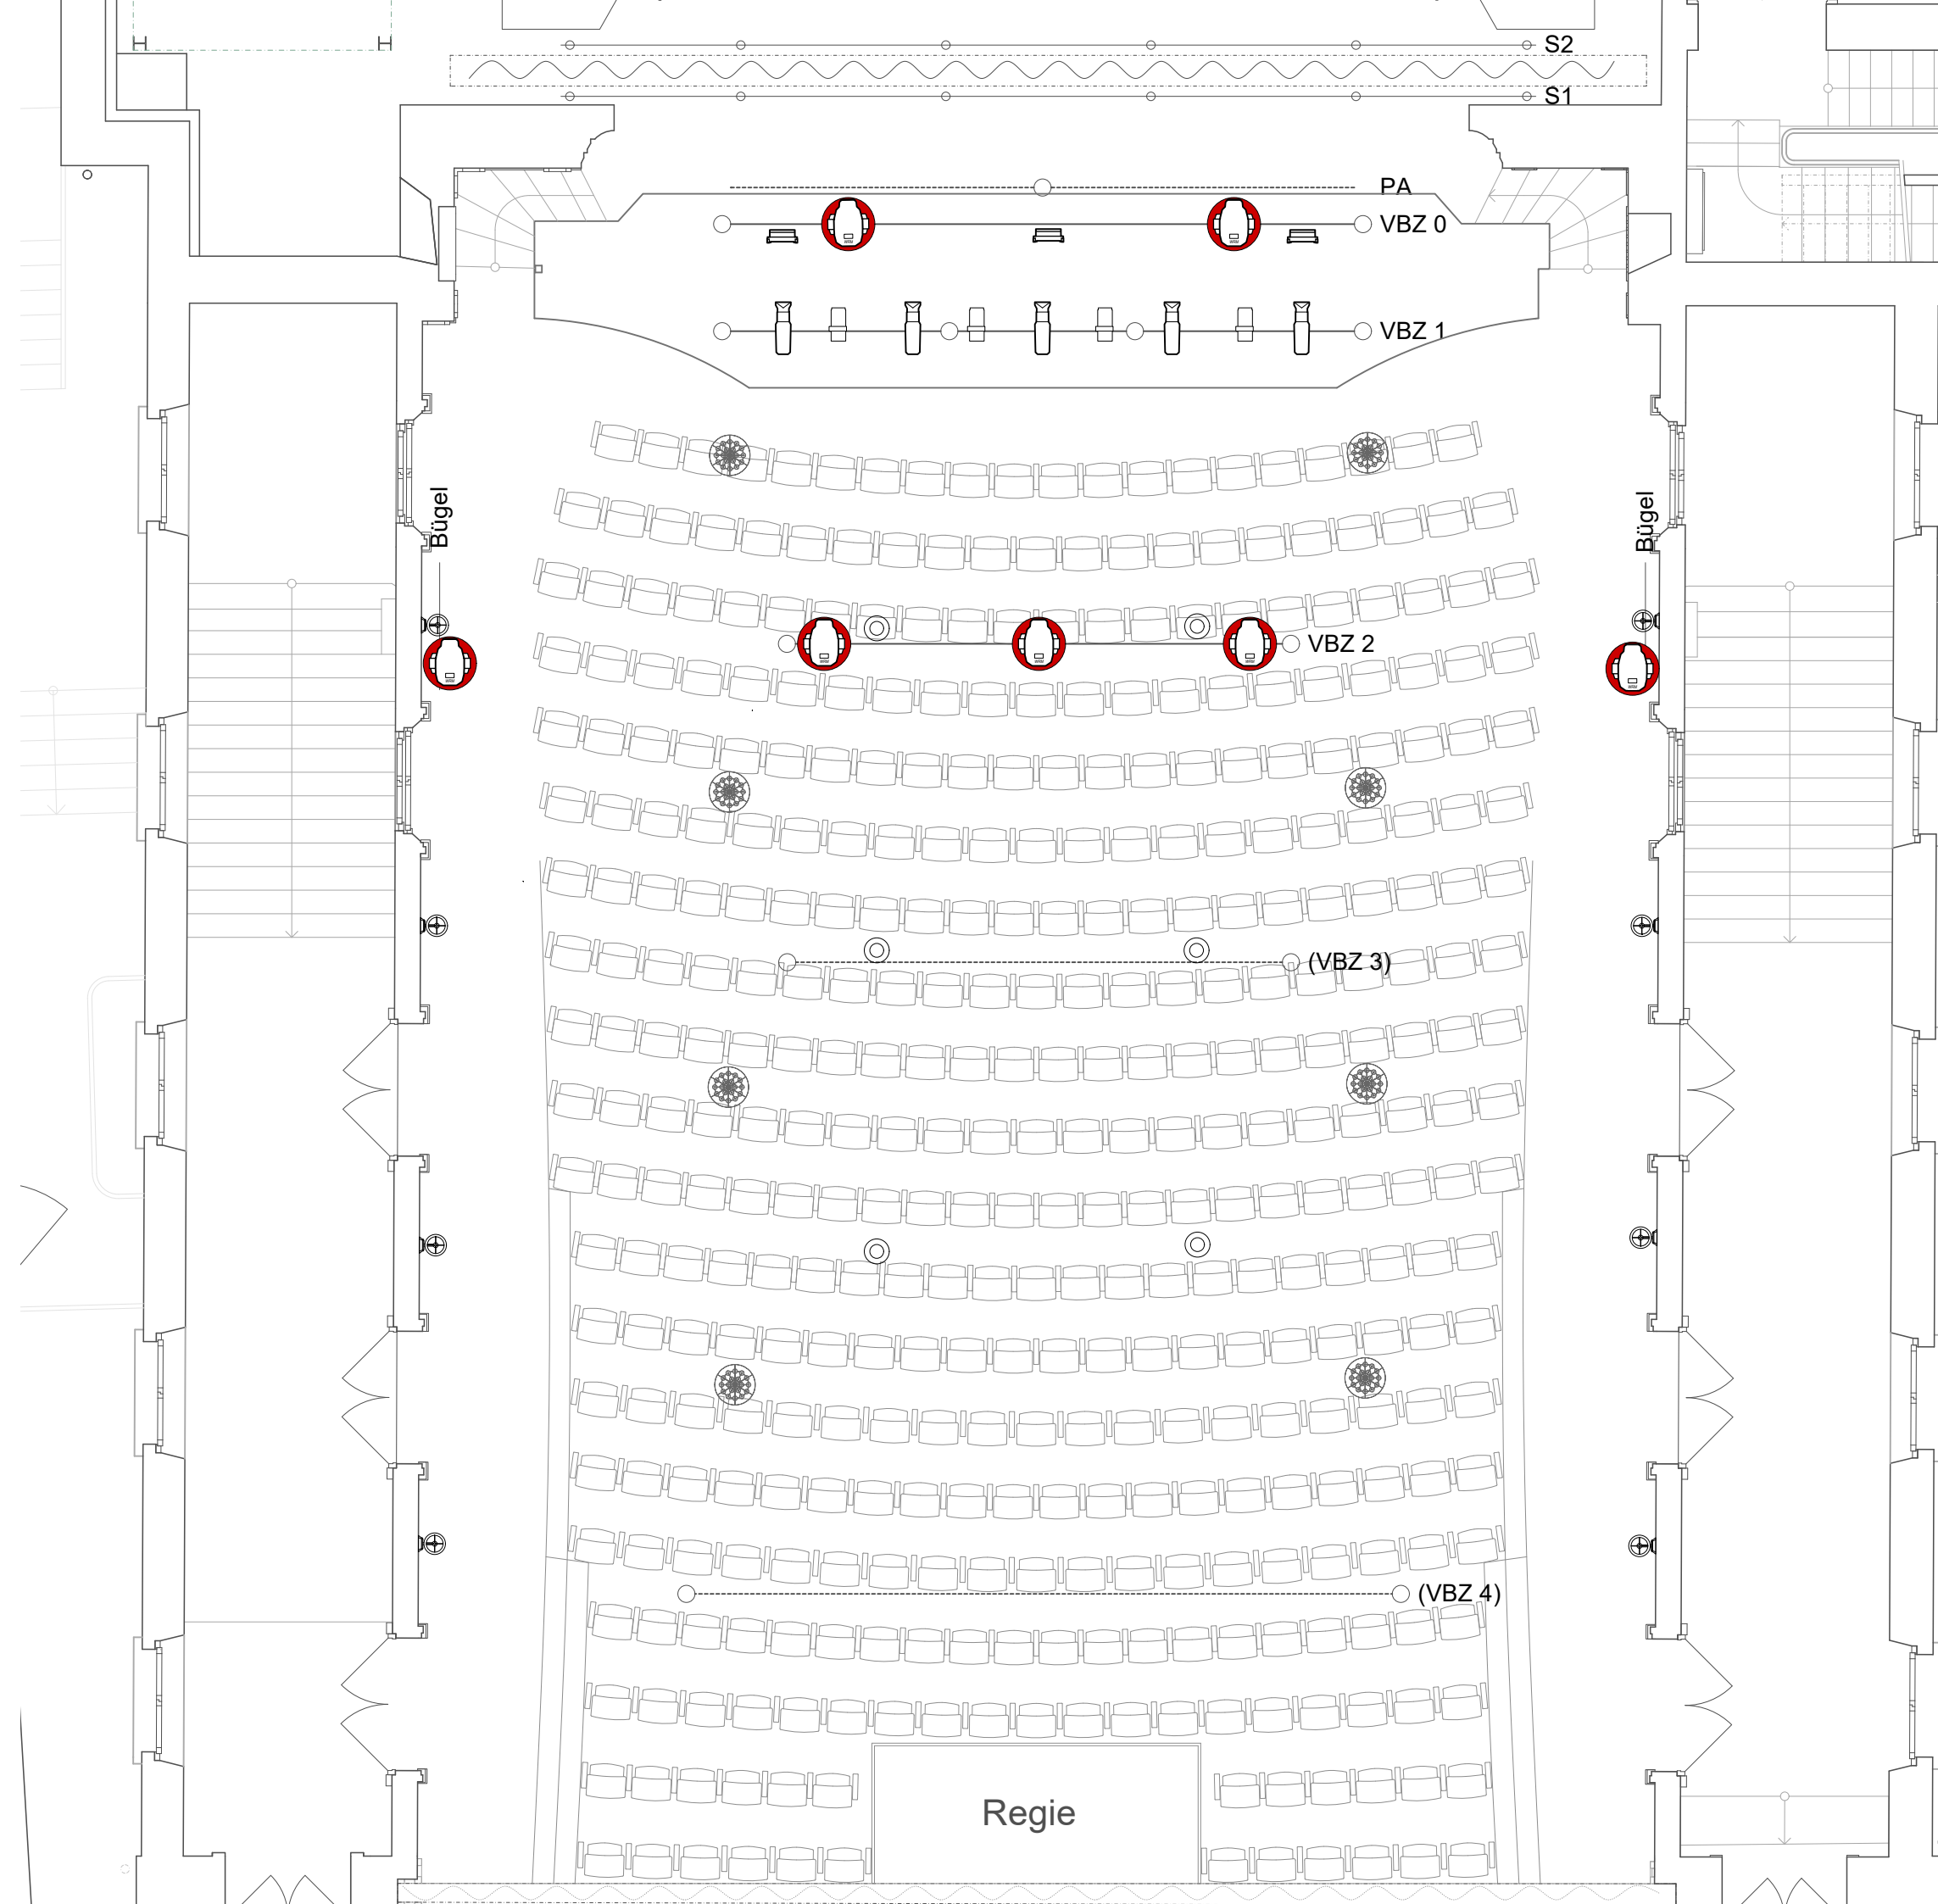




	Martin MAC Encore Performance WRM	7
	Martin ELP CL 25-50deg	5
	Coemar Rialto 1000	12
	CLF SoftLED 100 VW	12

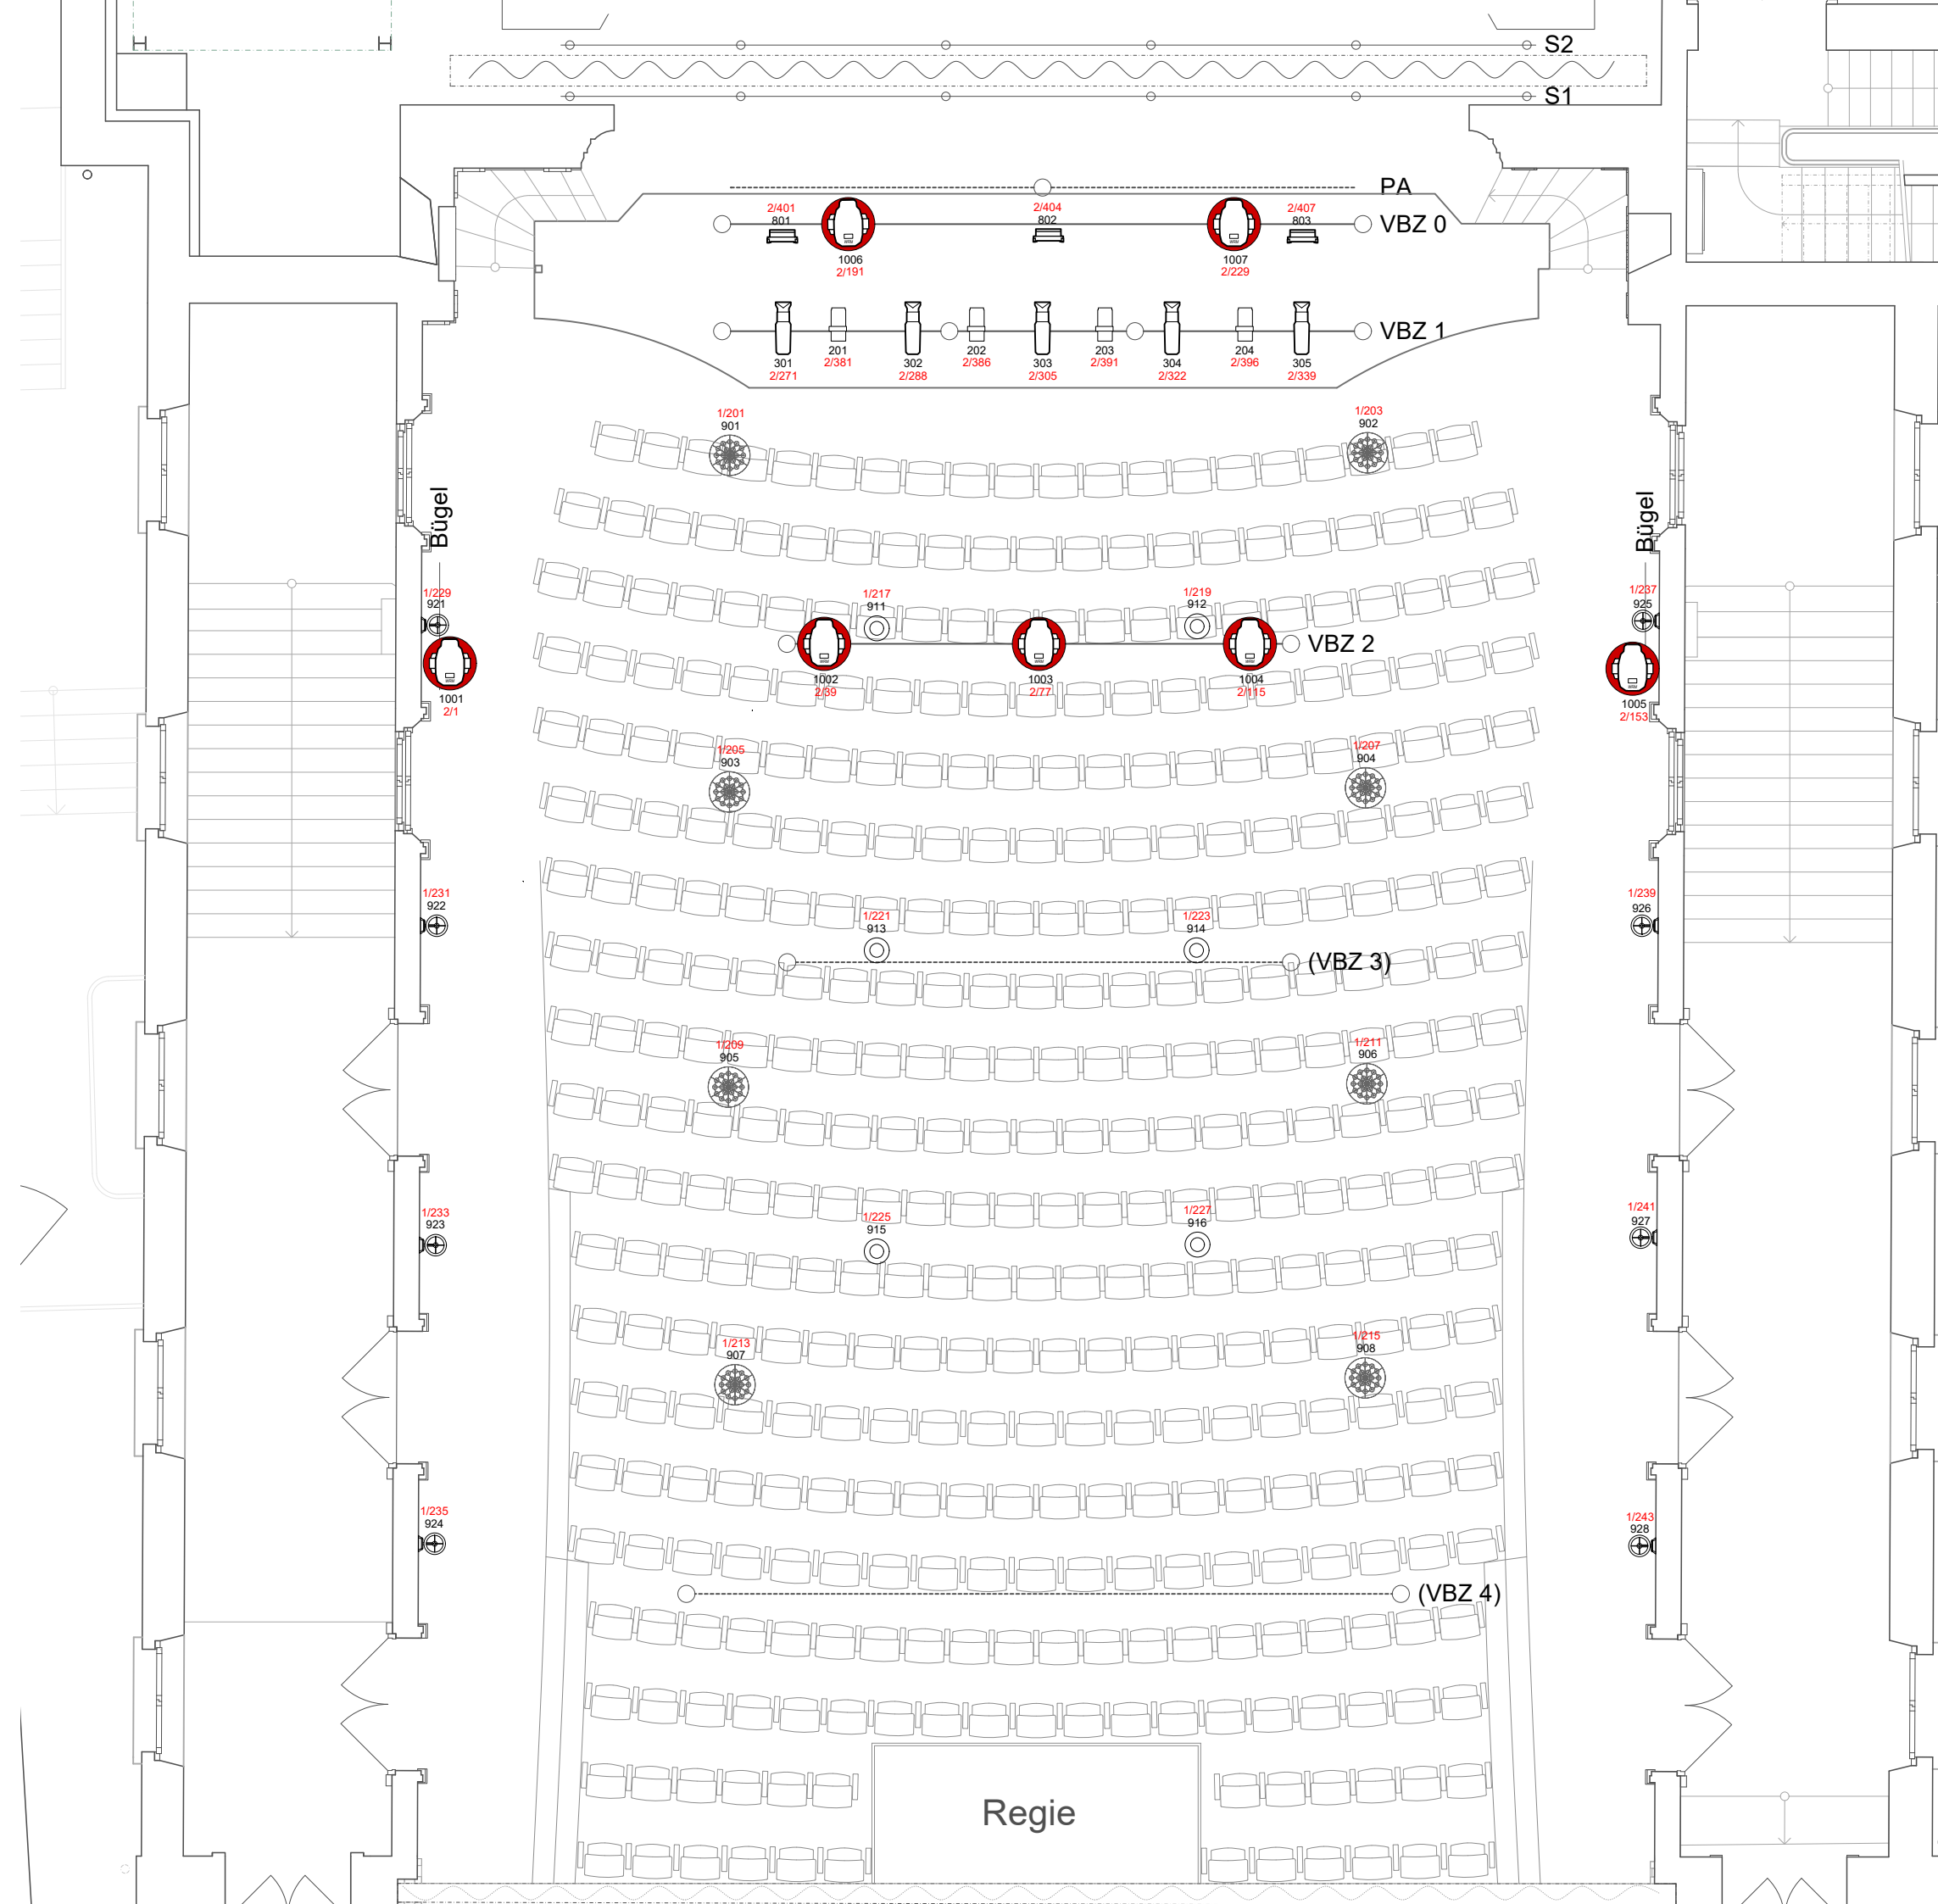



	Martin MAC Encore Performance WRM	7
	Martin ELP CL 25-50deg	5
	Coemar Rialto 1000	12
	CLF SoftLED 100 VW	12

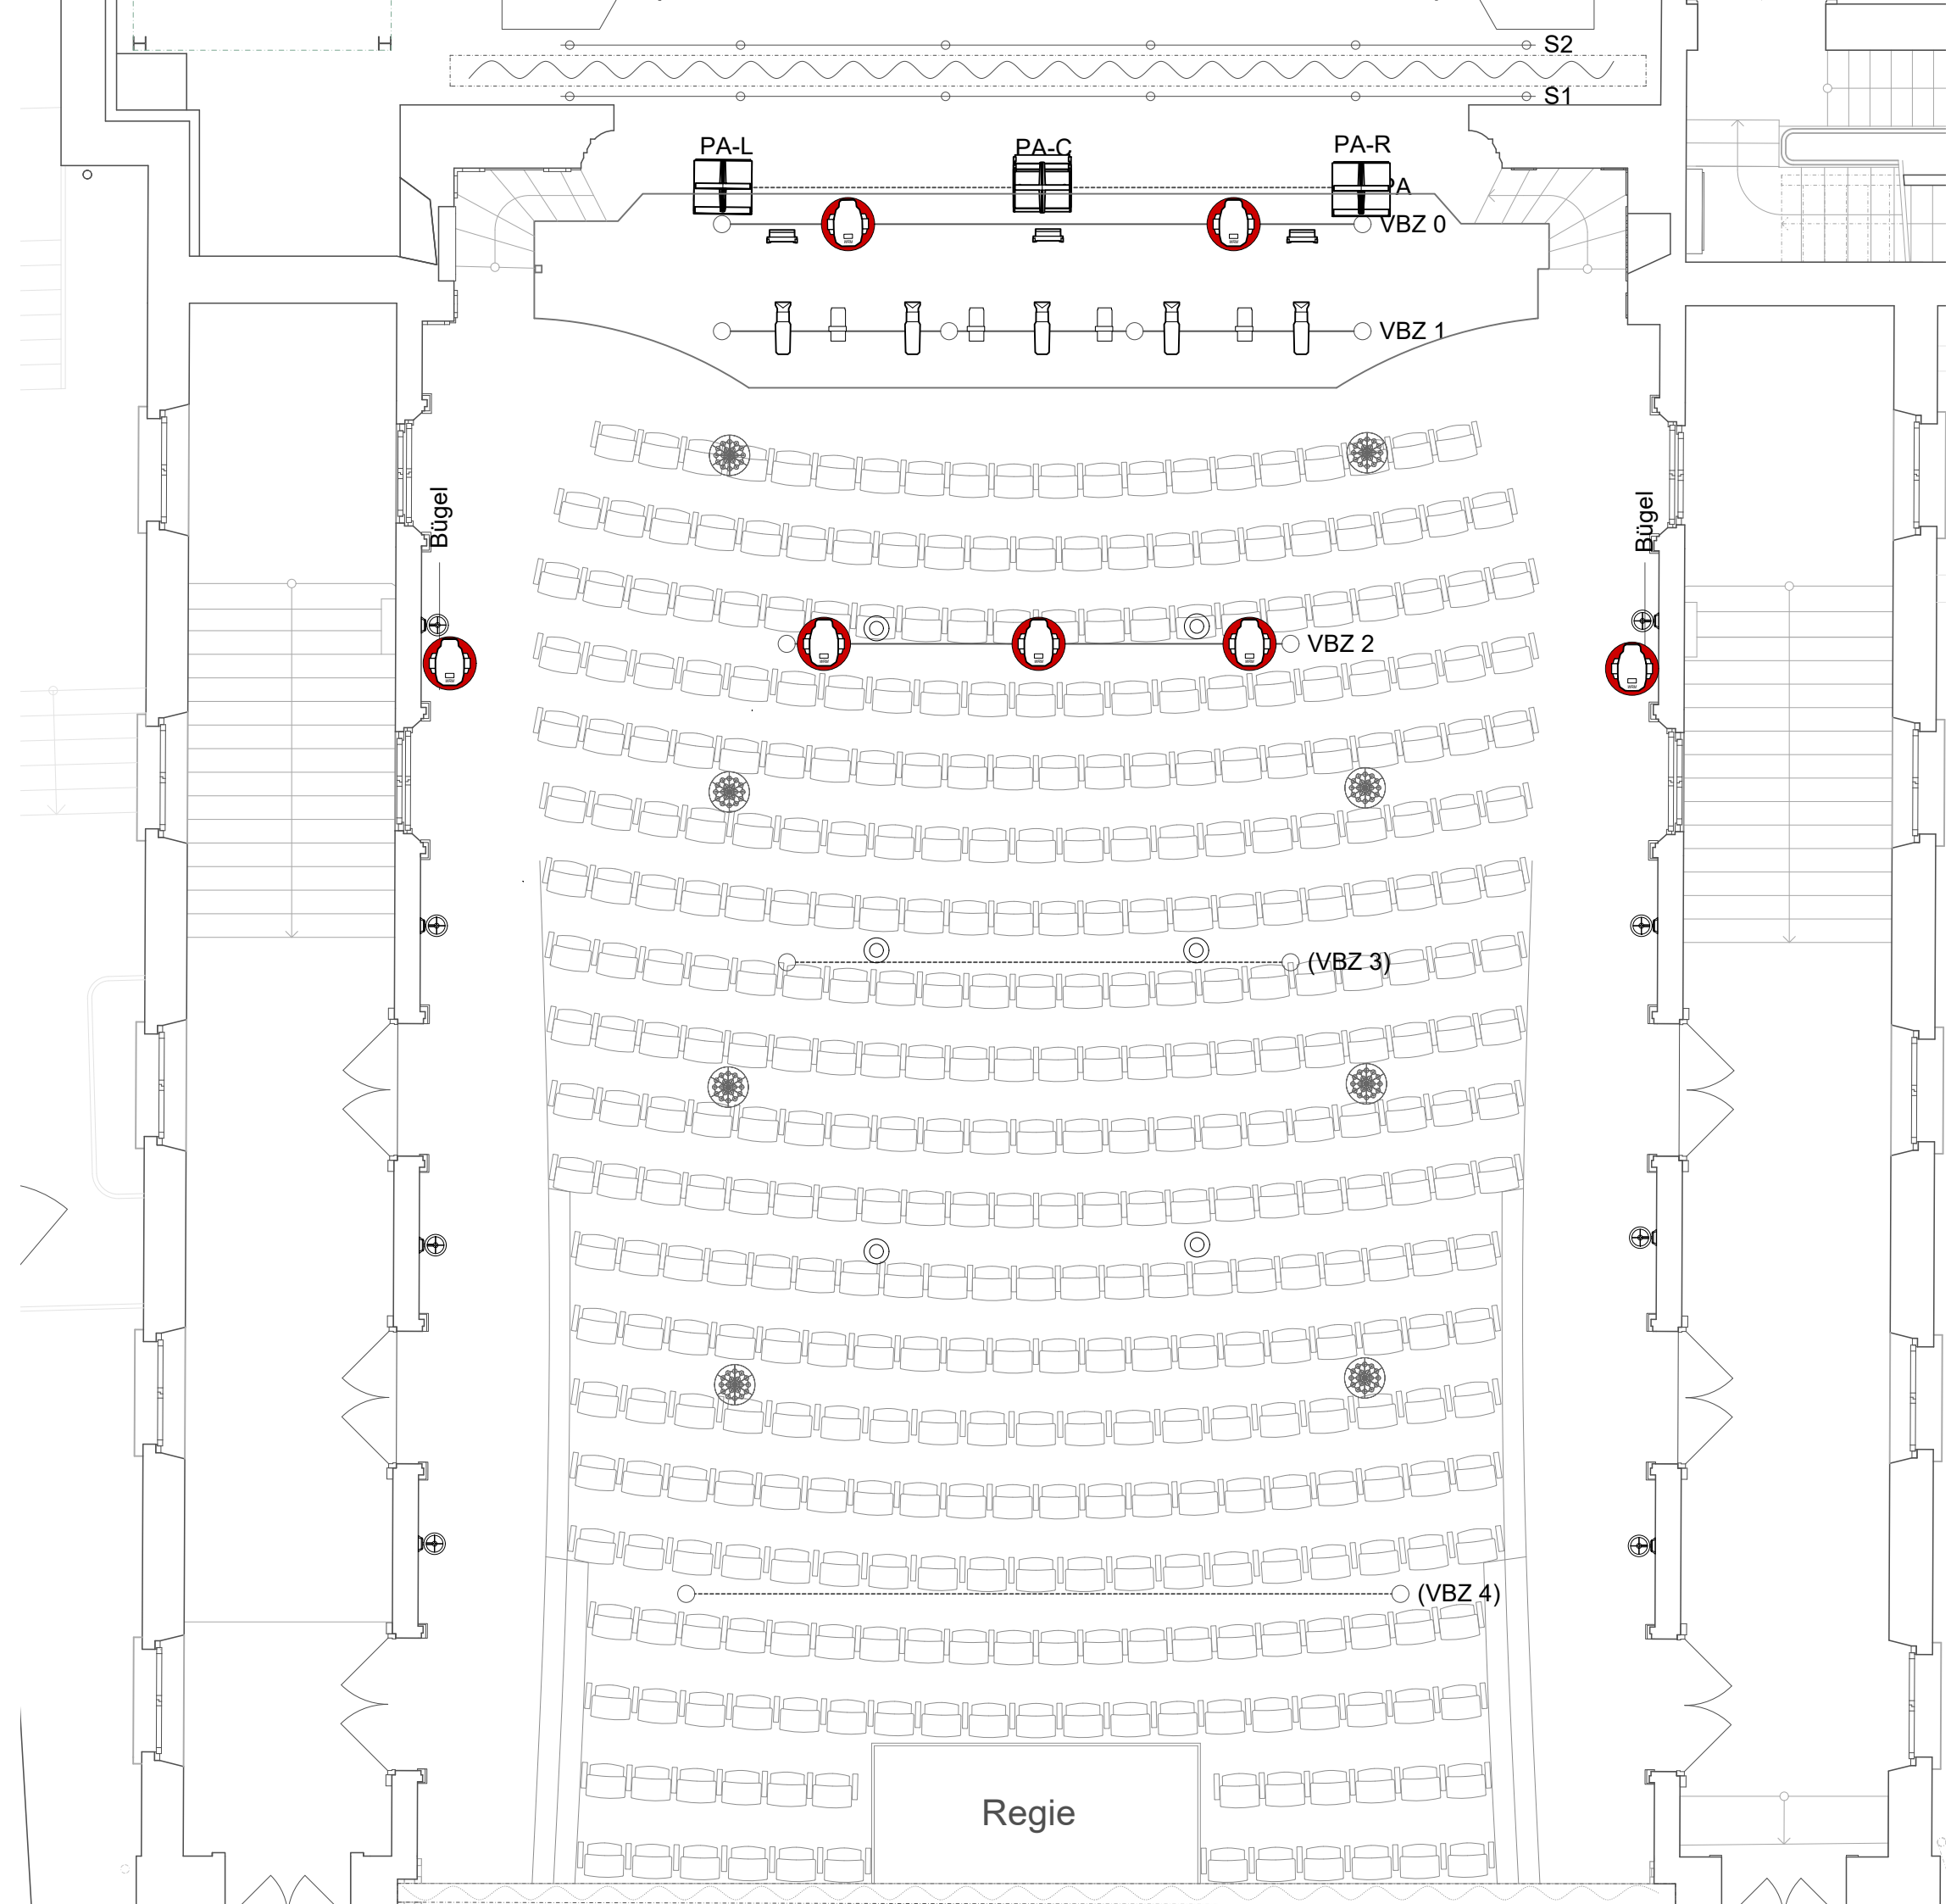



	Martin MAC Encore Performance WRM	7
	Martin ELP CL 25-50deg	5
	Coemar Rialto 1000	12
	CLF SoftLED 100 VW	12

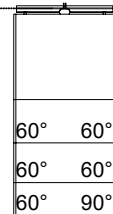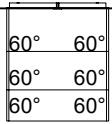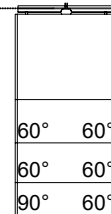
PA-Links	PA-Center	PA-Rechts
 APS-SUB APS-TOP APS-TOP APS-TOP	 60° 60° APS-TOP 60° 60° APS-TOP 60° 60° APS-TOP	 APS-SUB APS-TOP APS-TOP APS-TOP

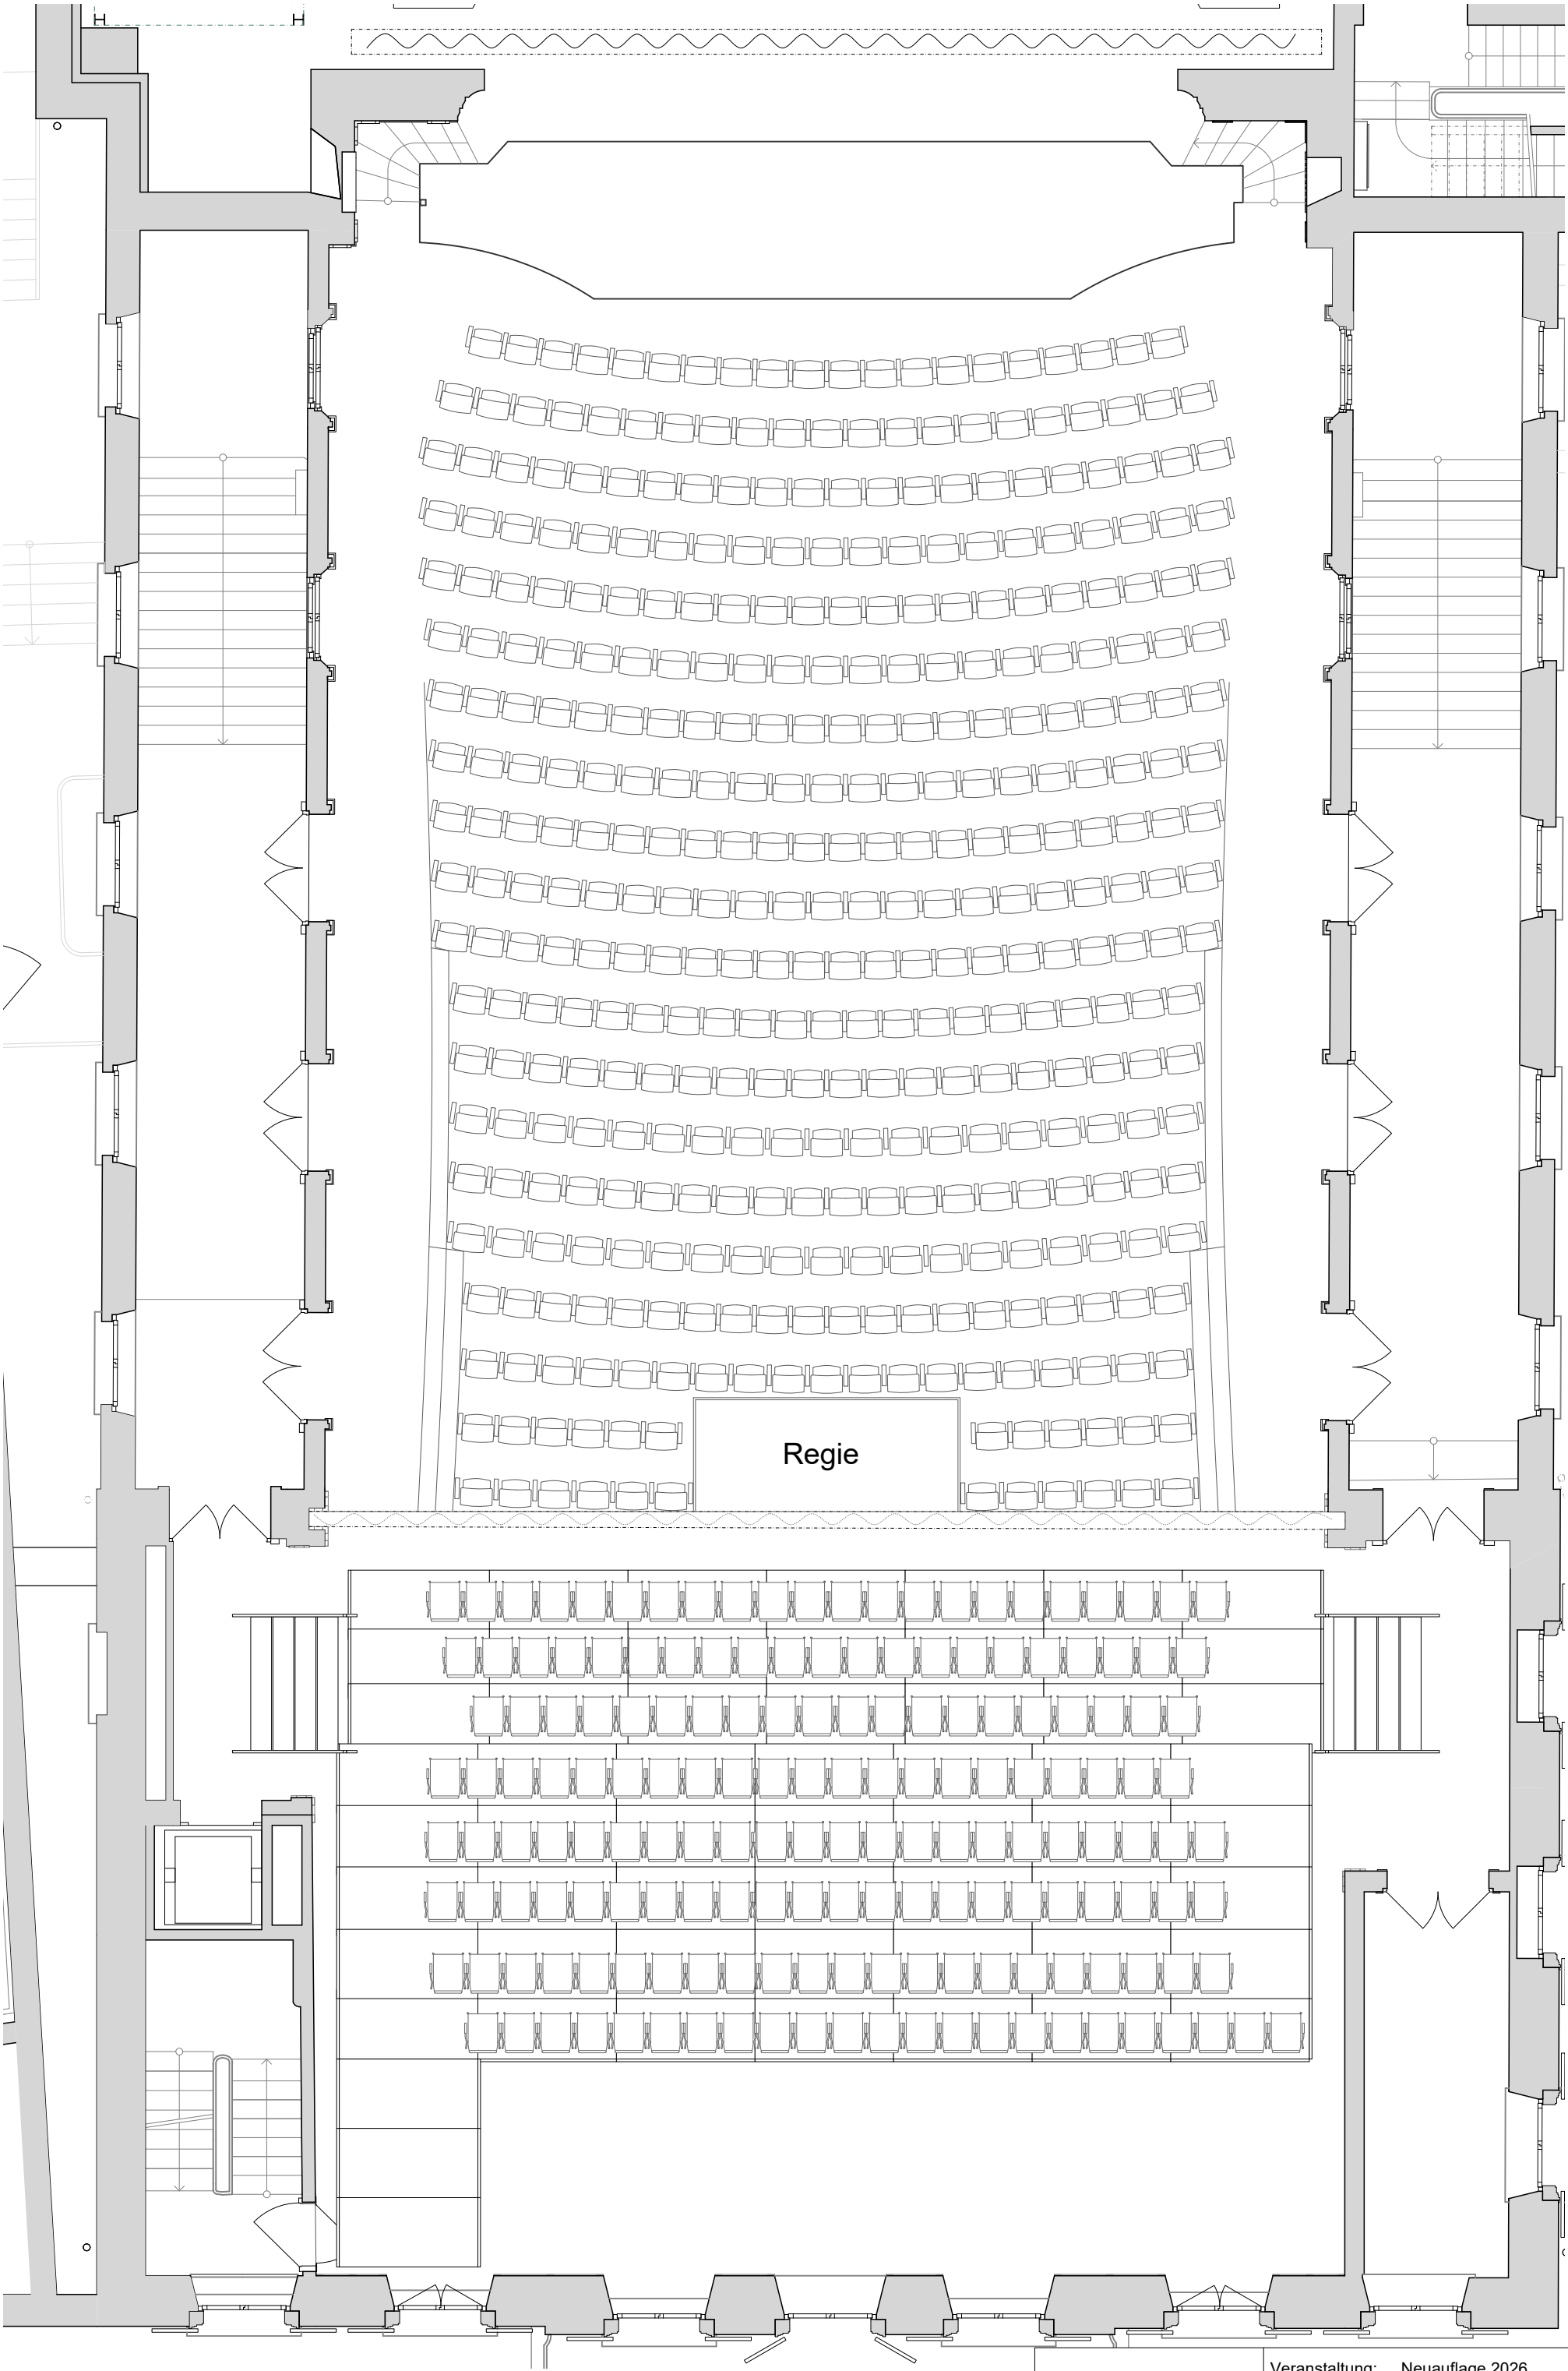

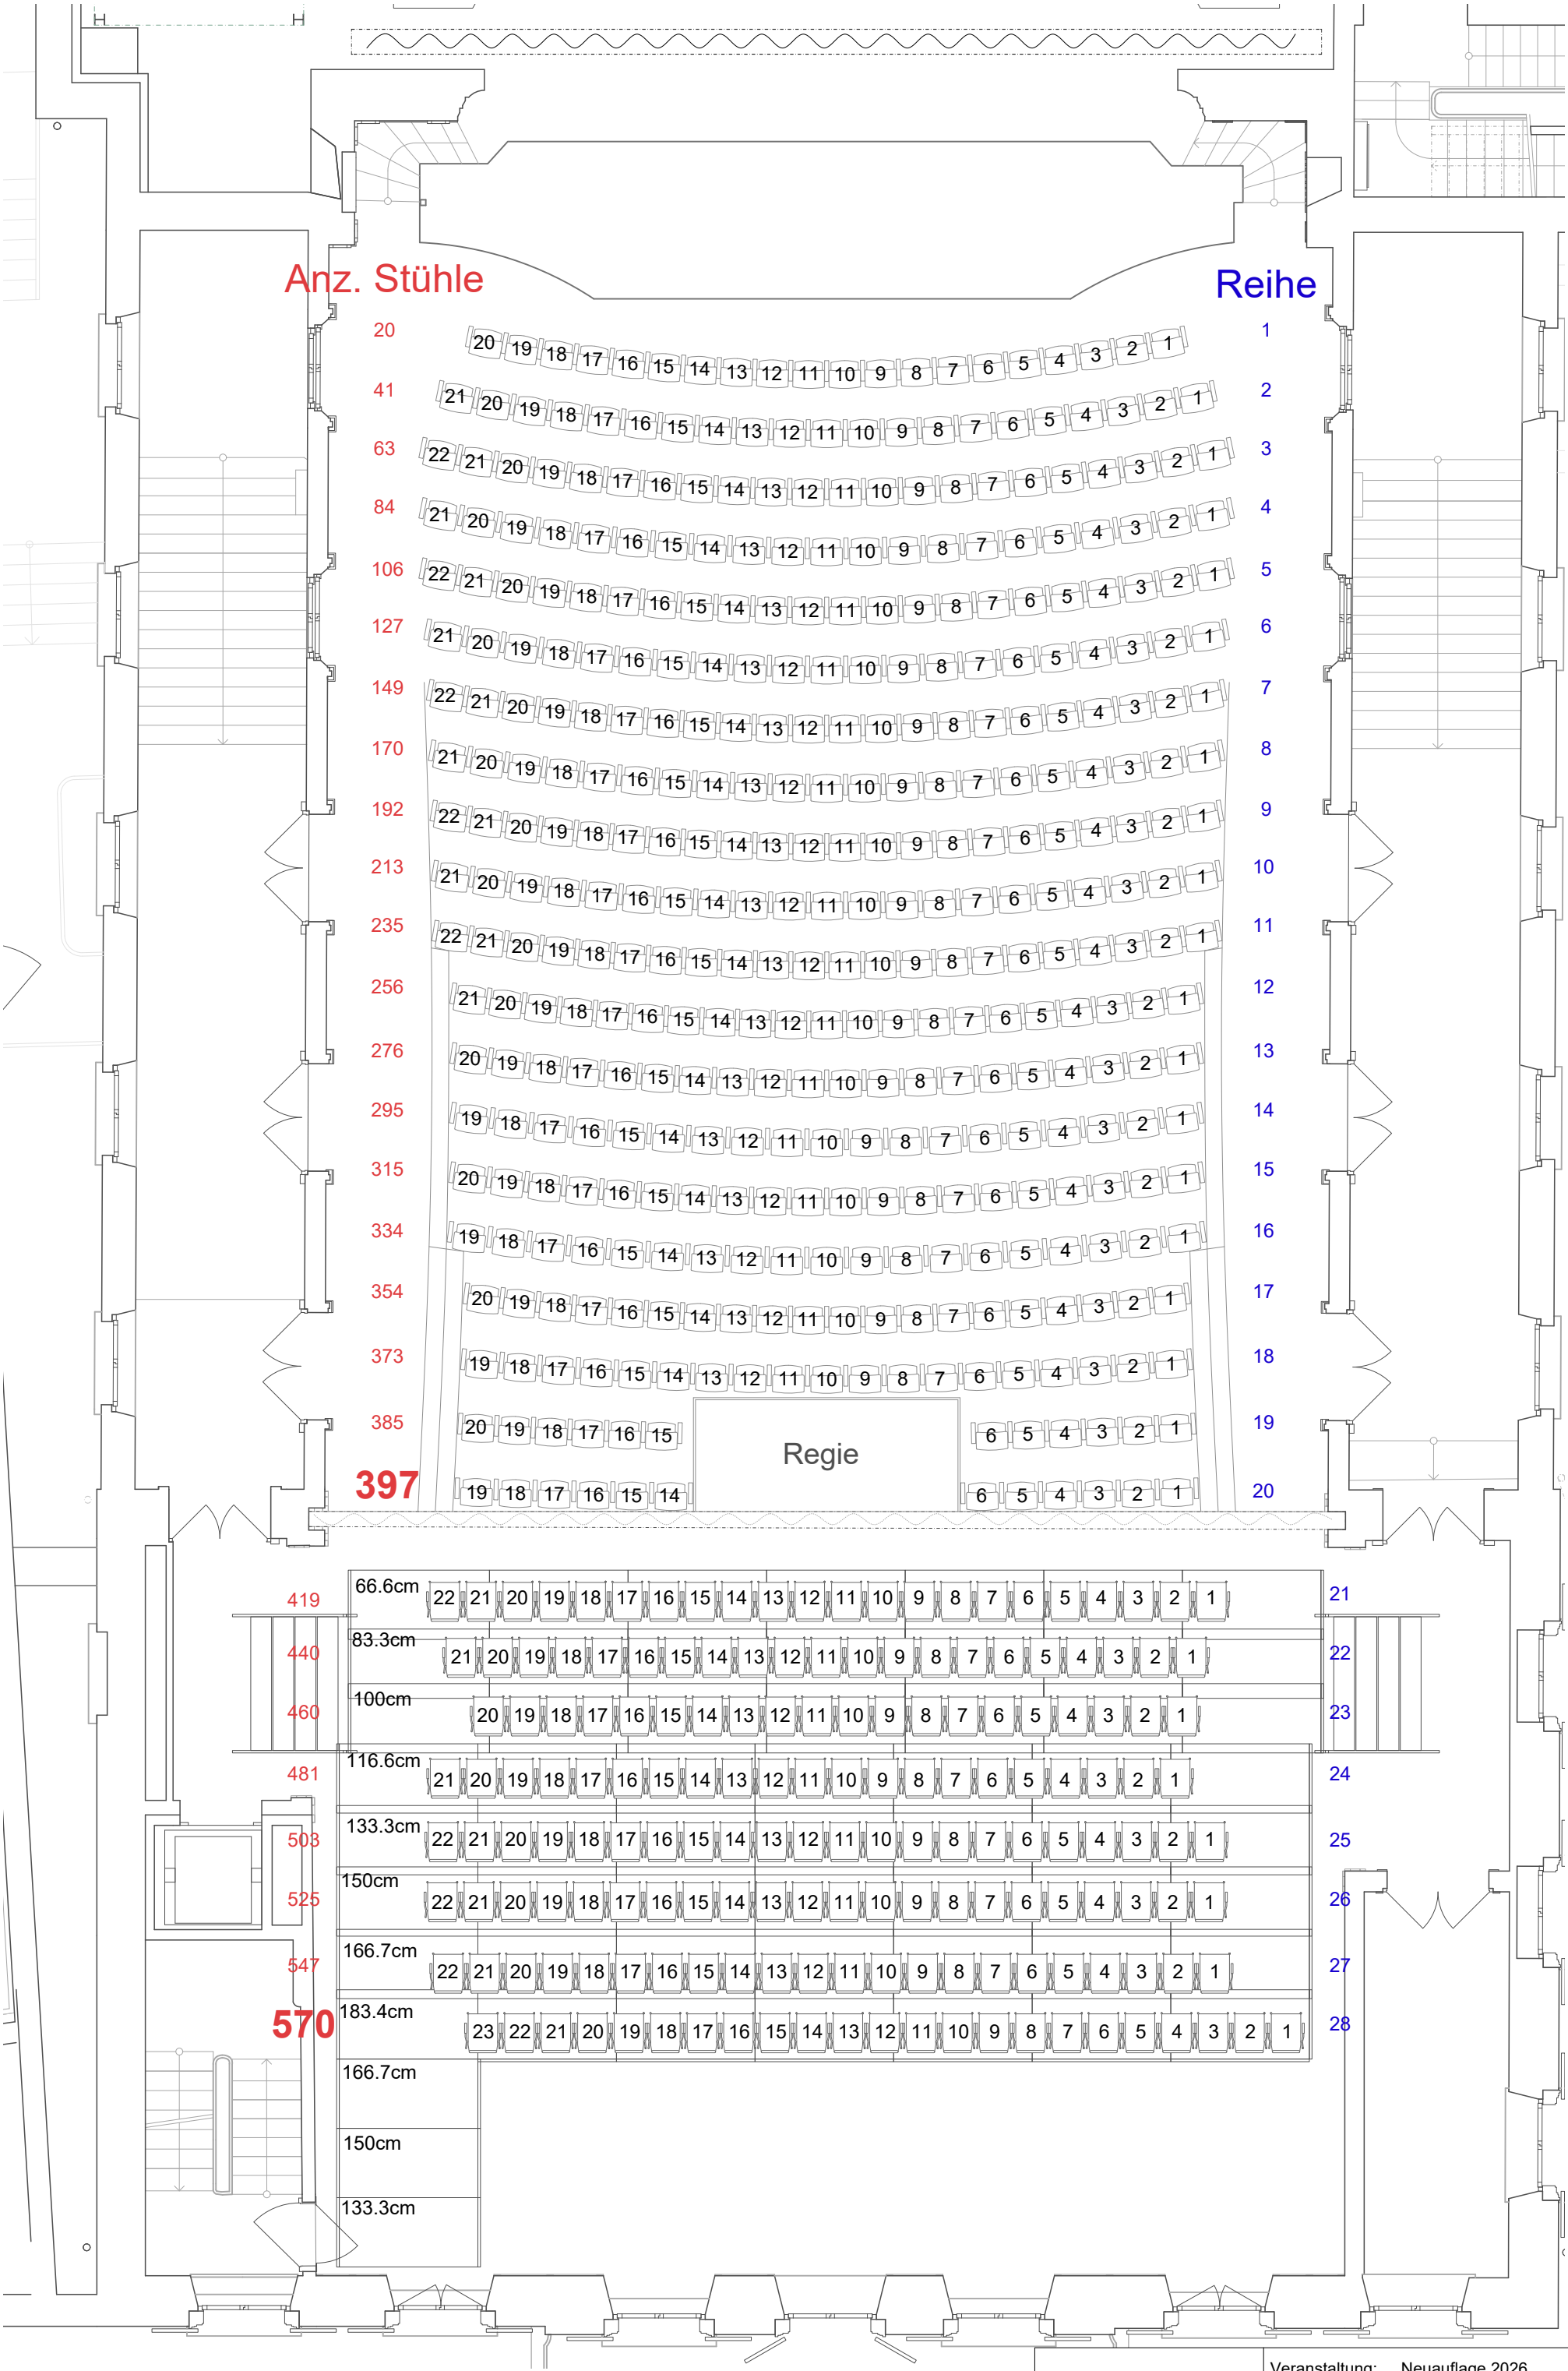


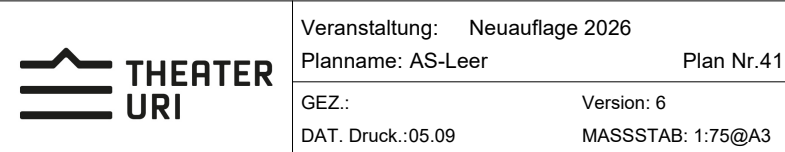

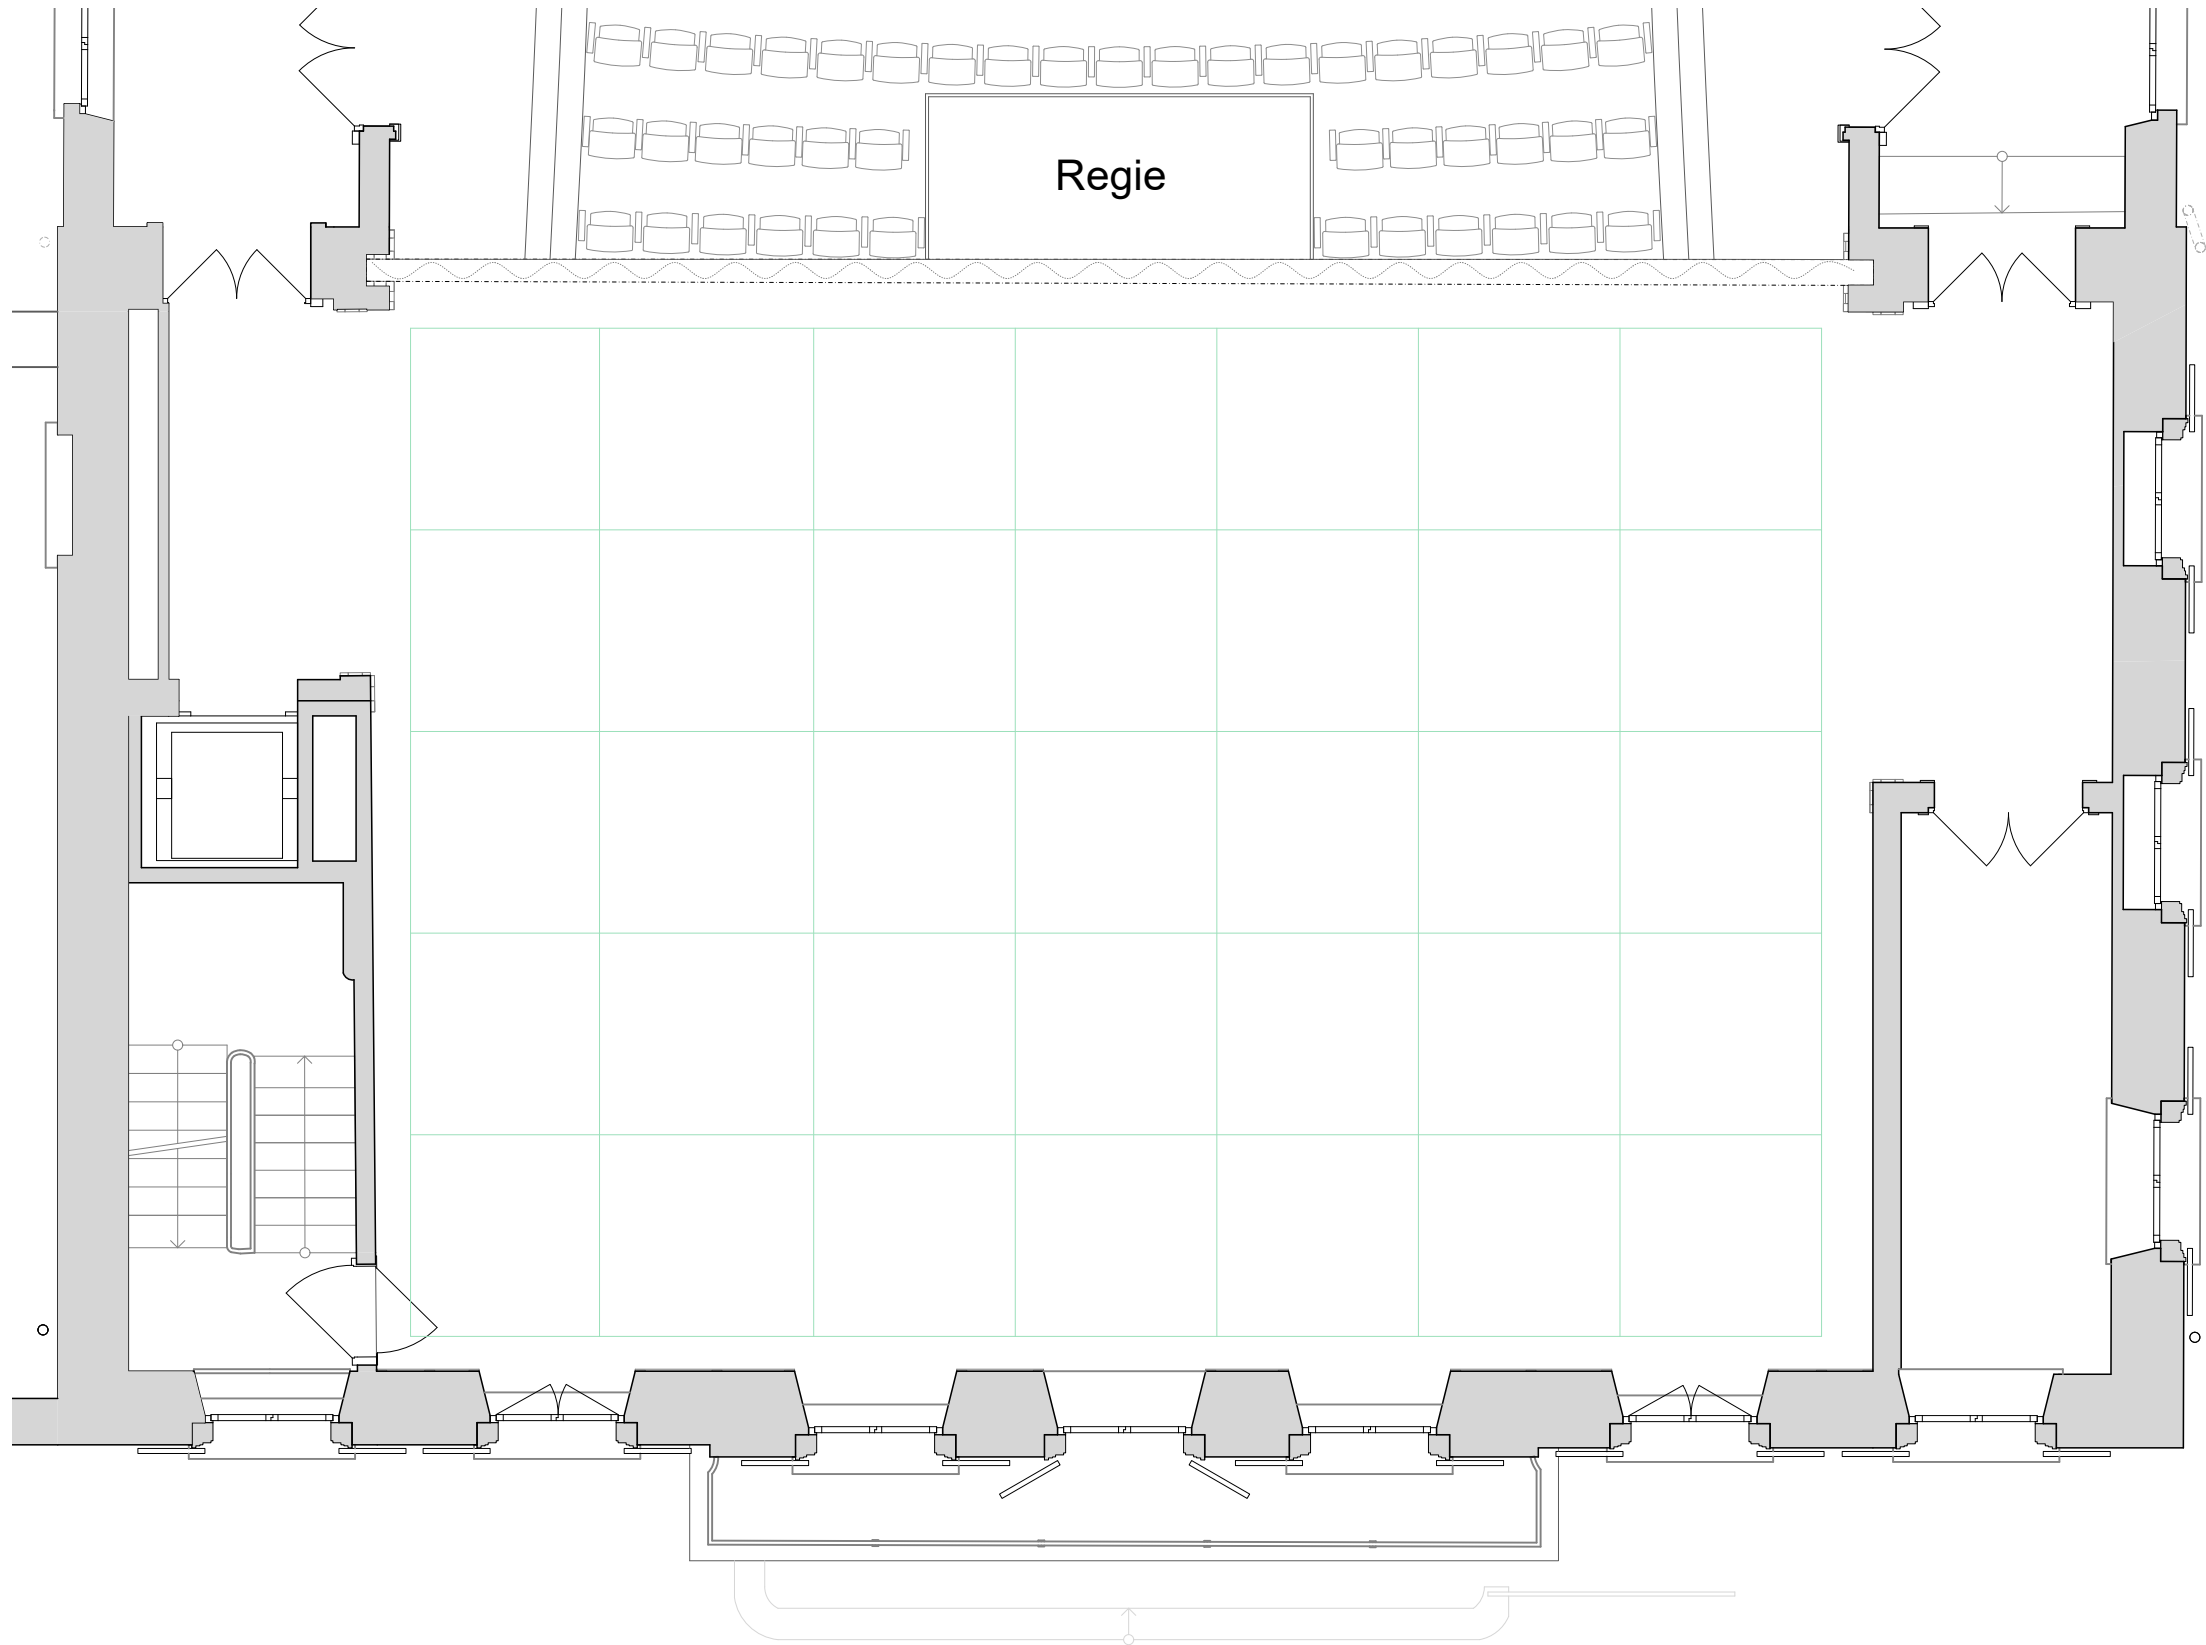

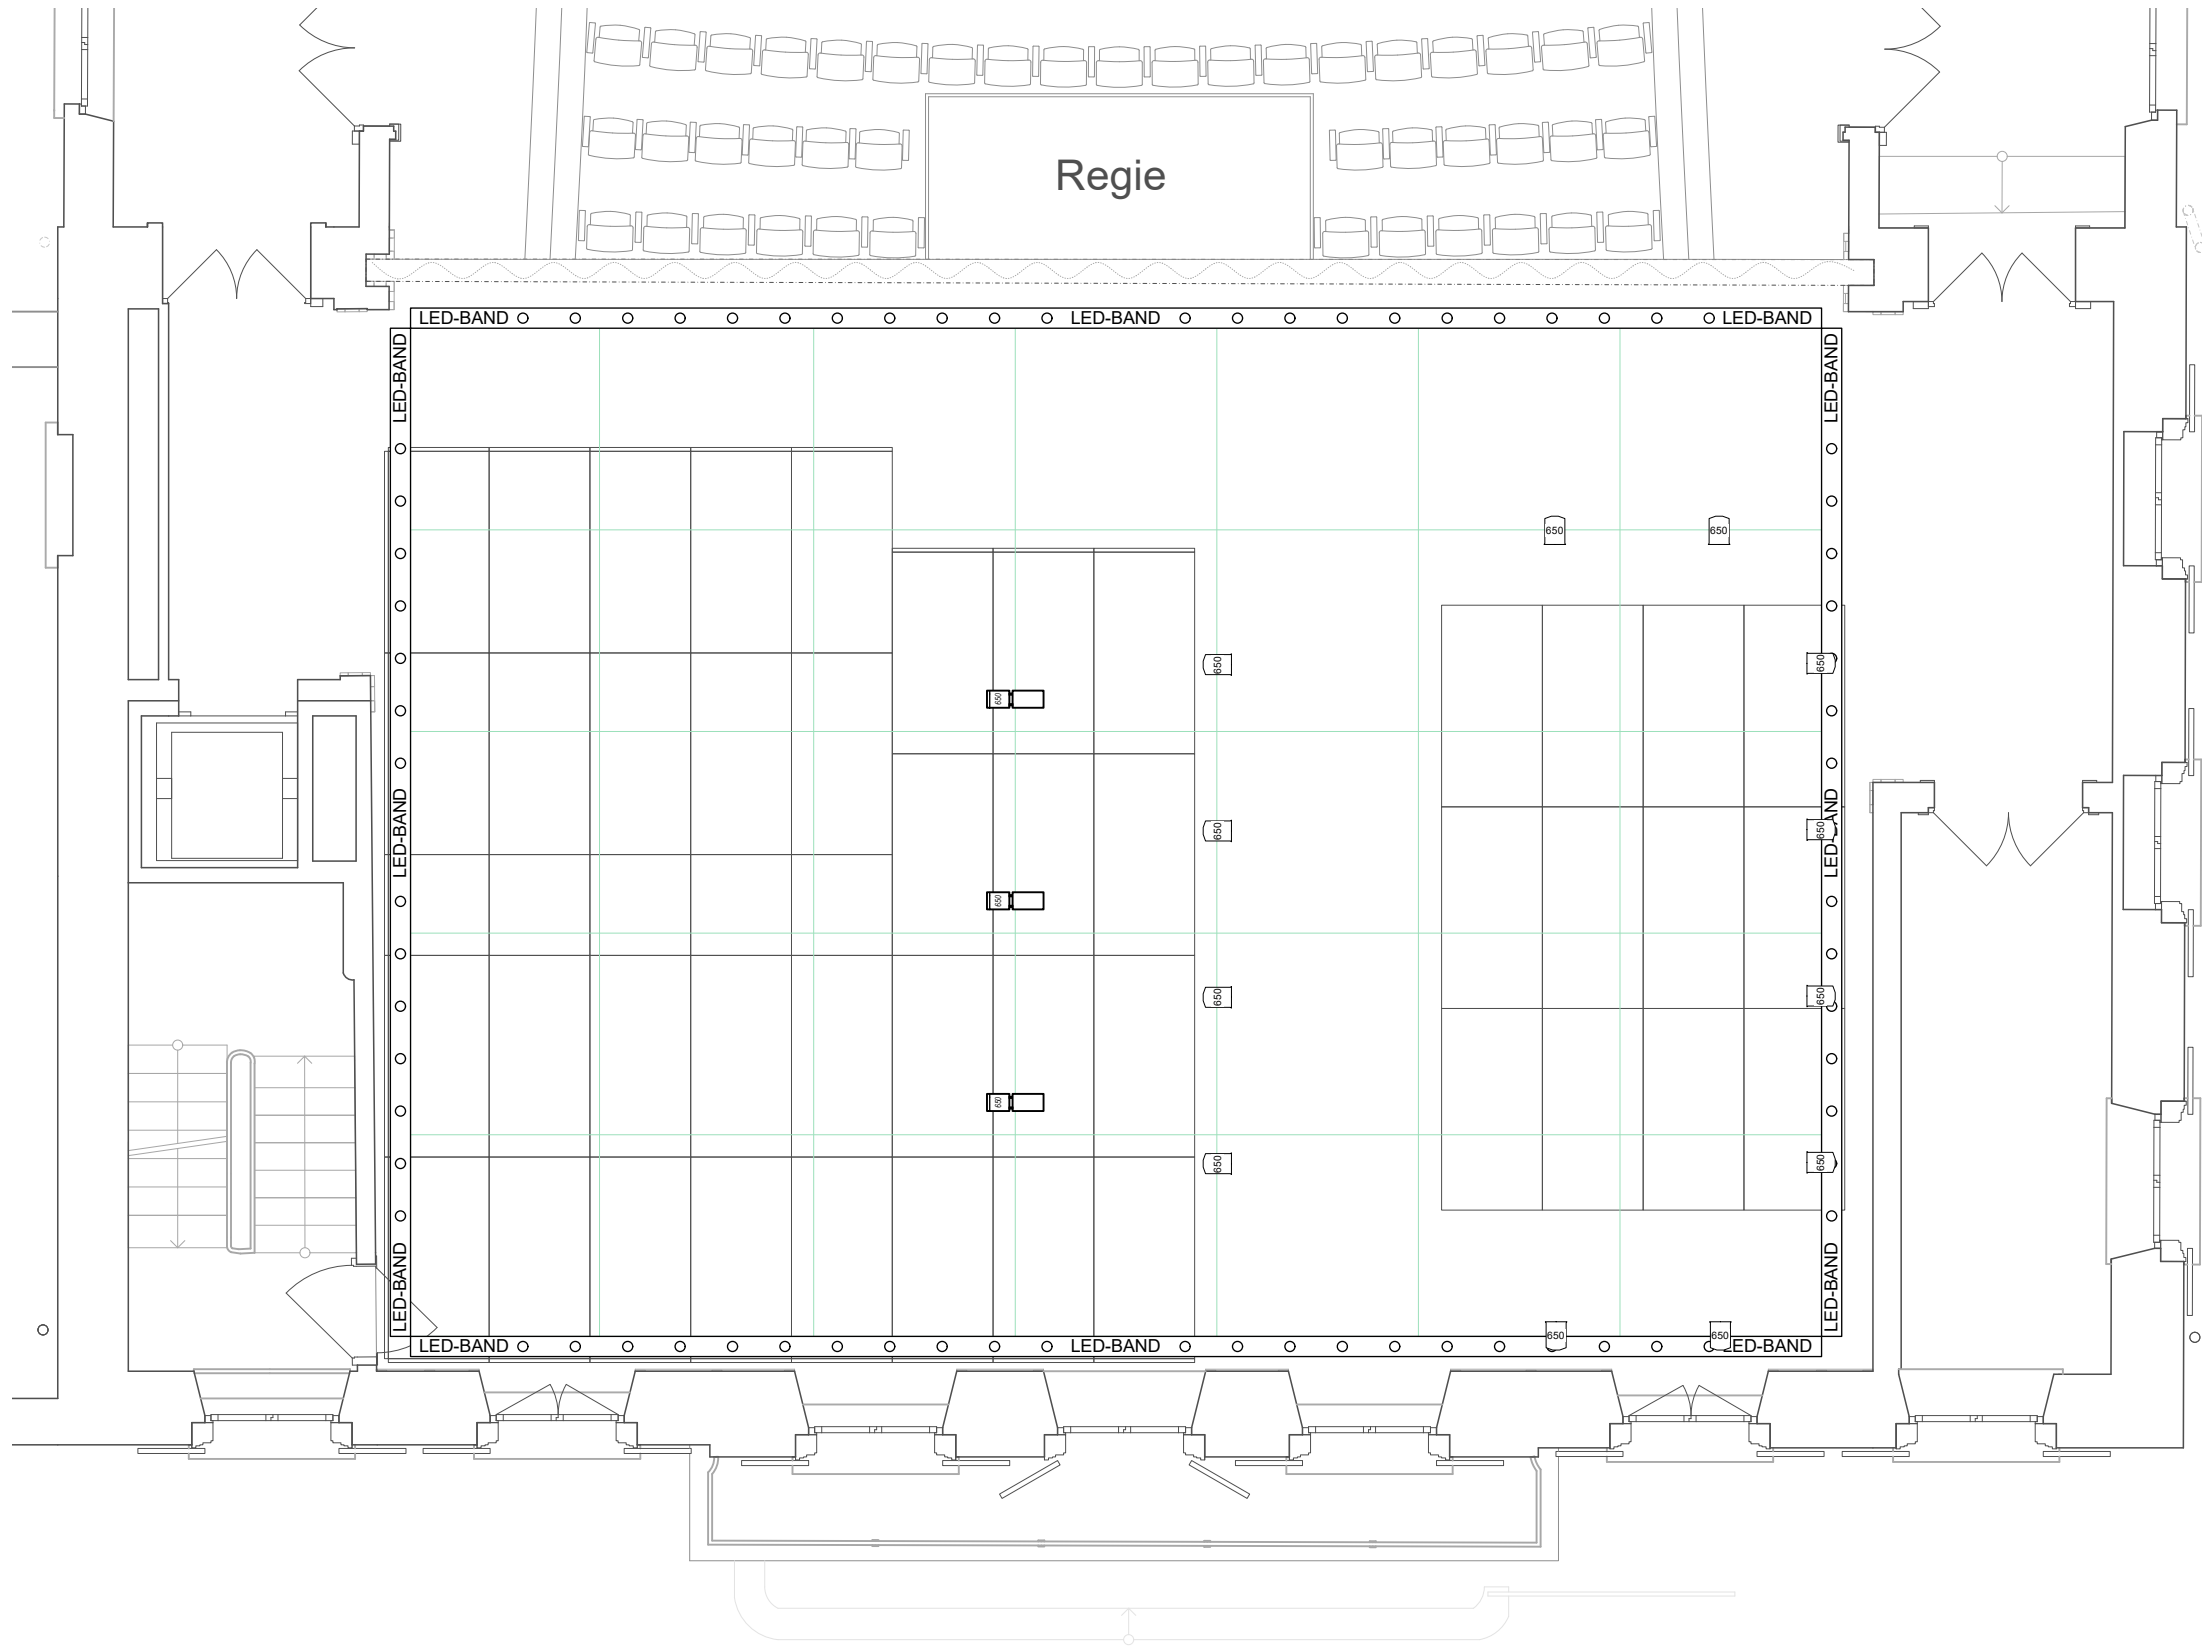

	650W PC	12
	650W Profiler	3

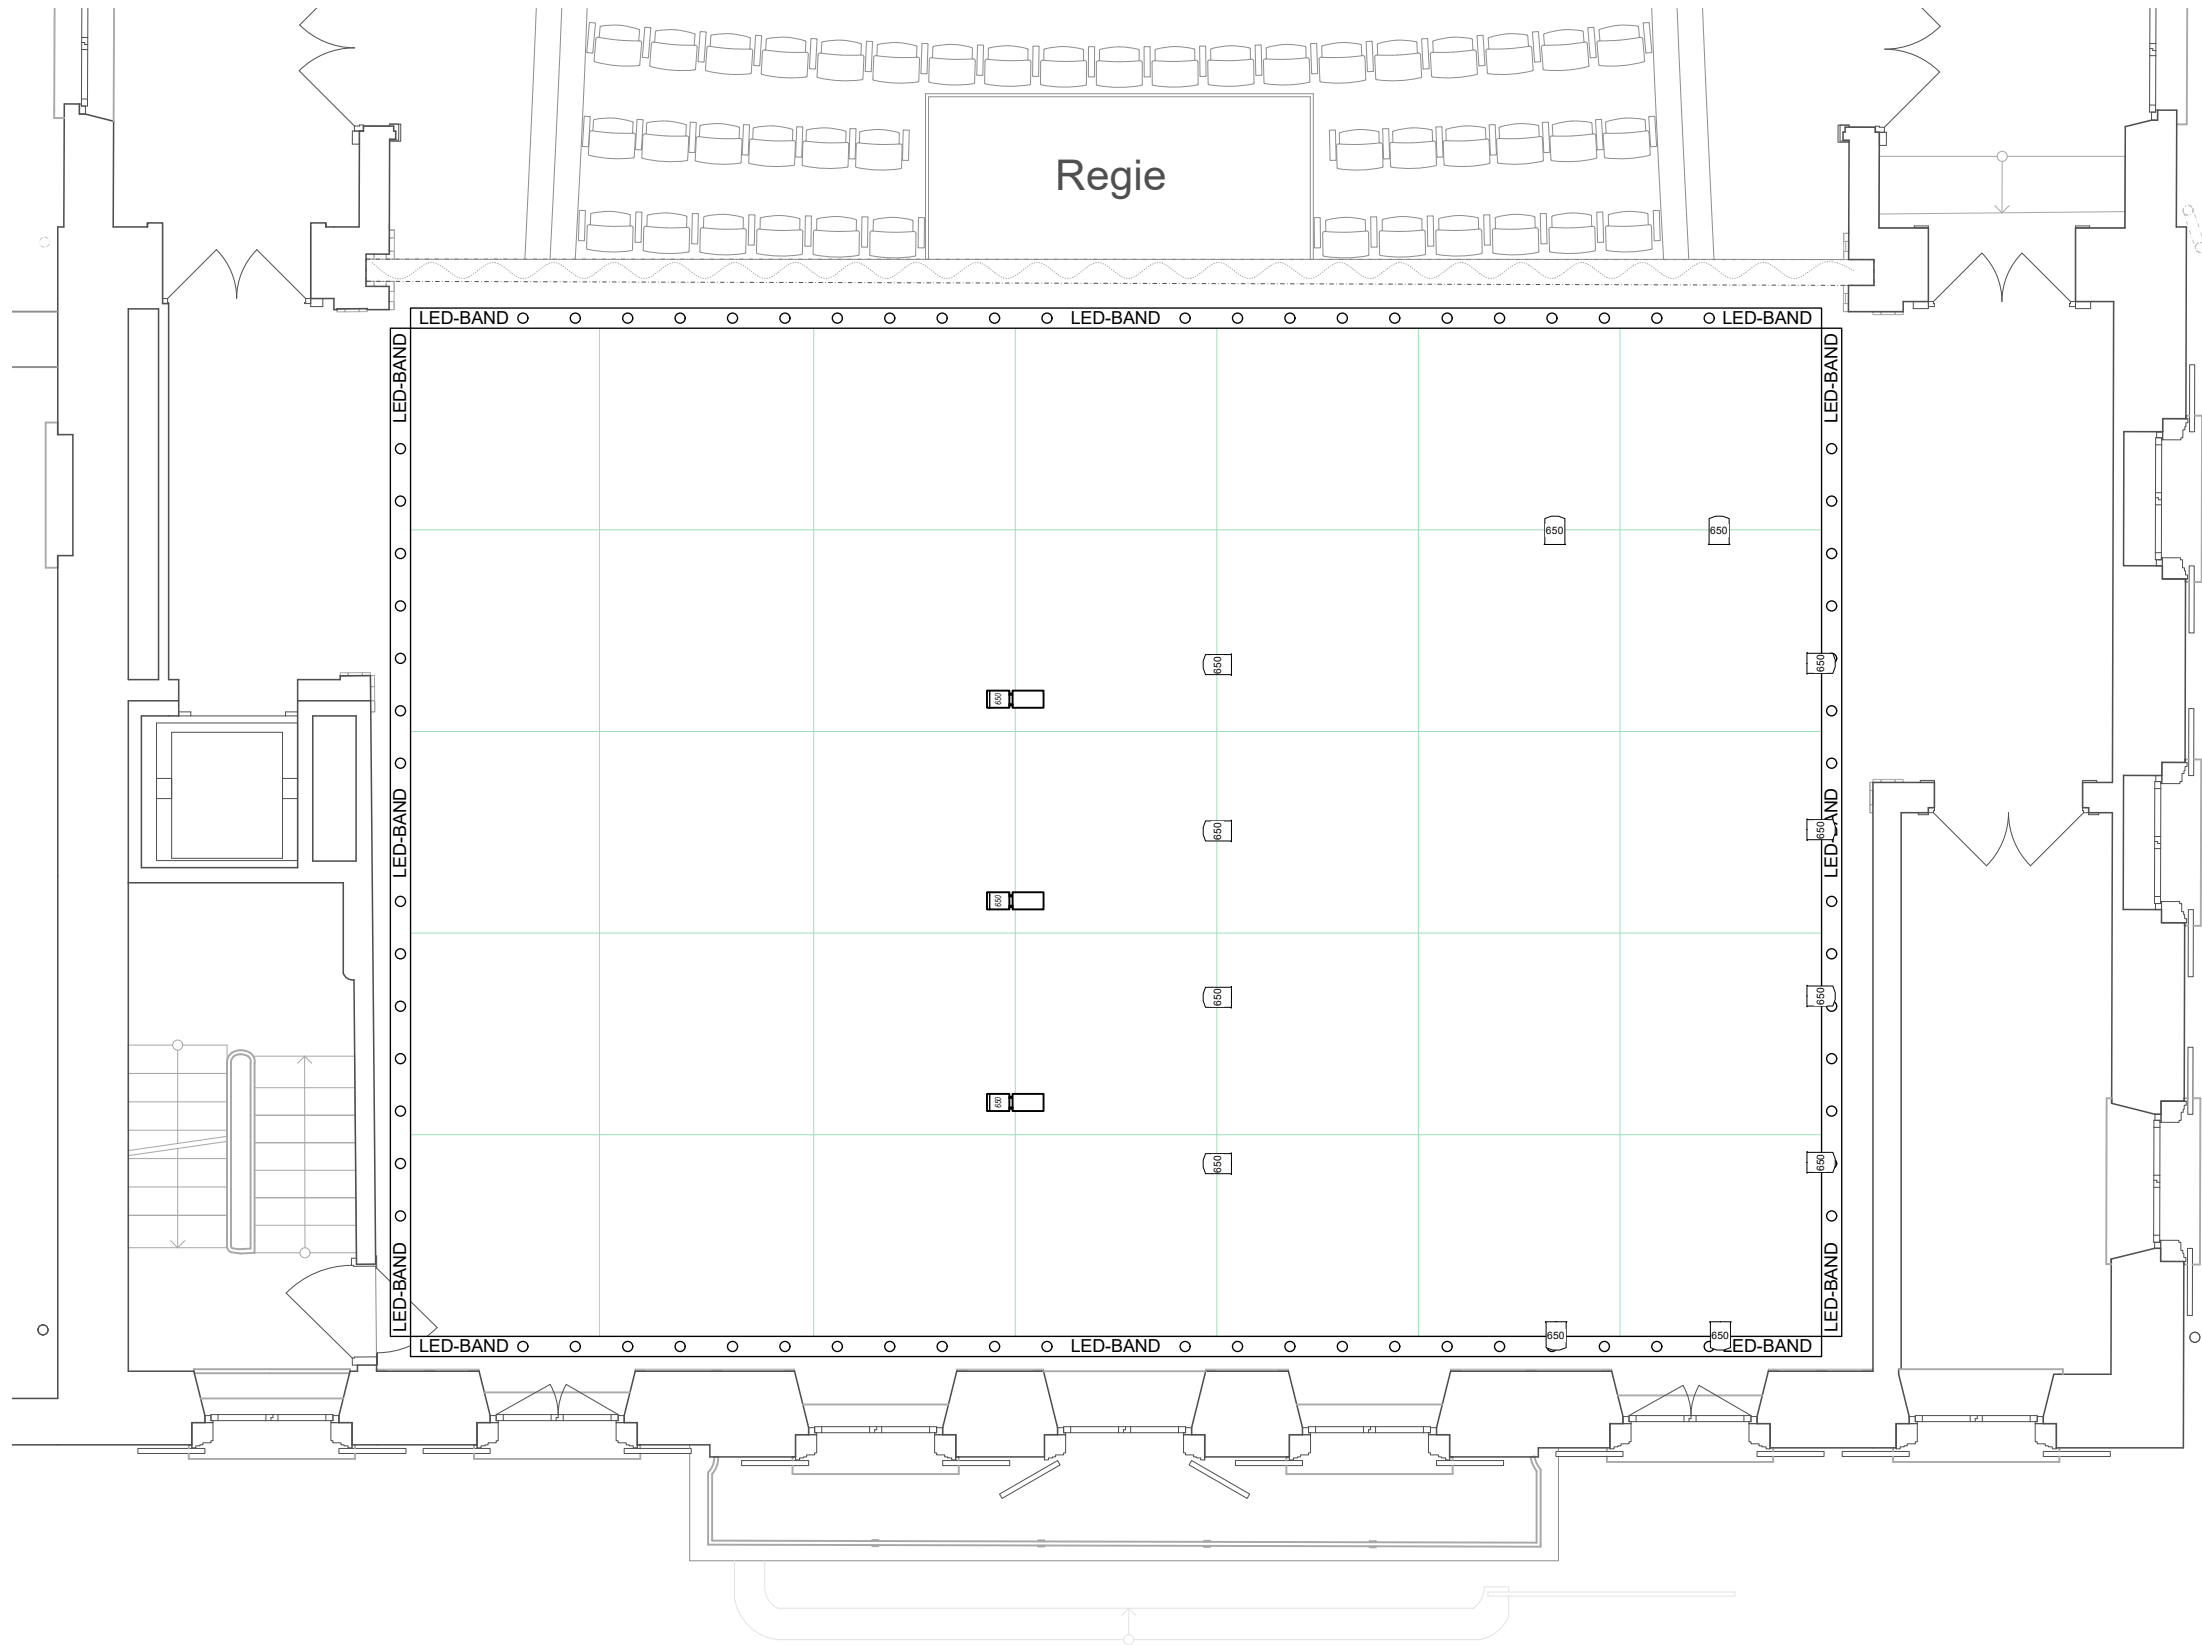

	650W PC	12
	650W Profiler	3

